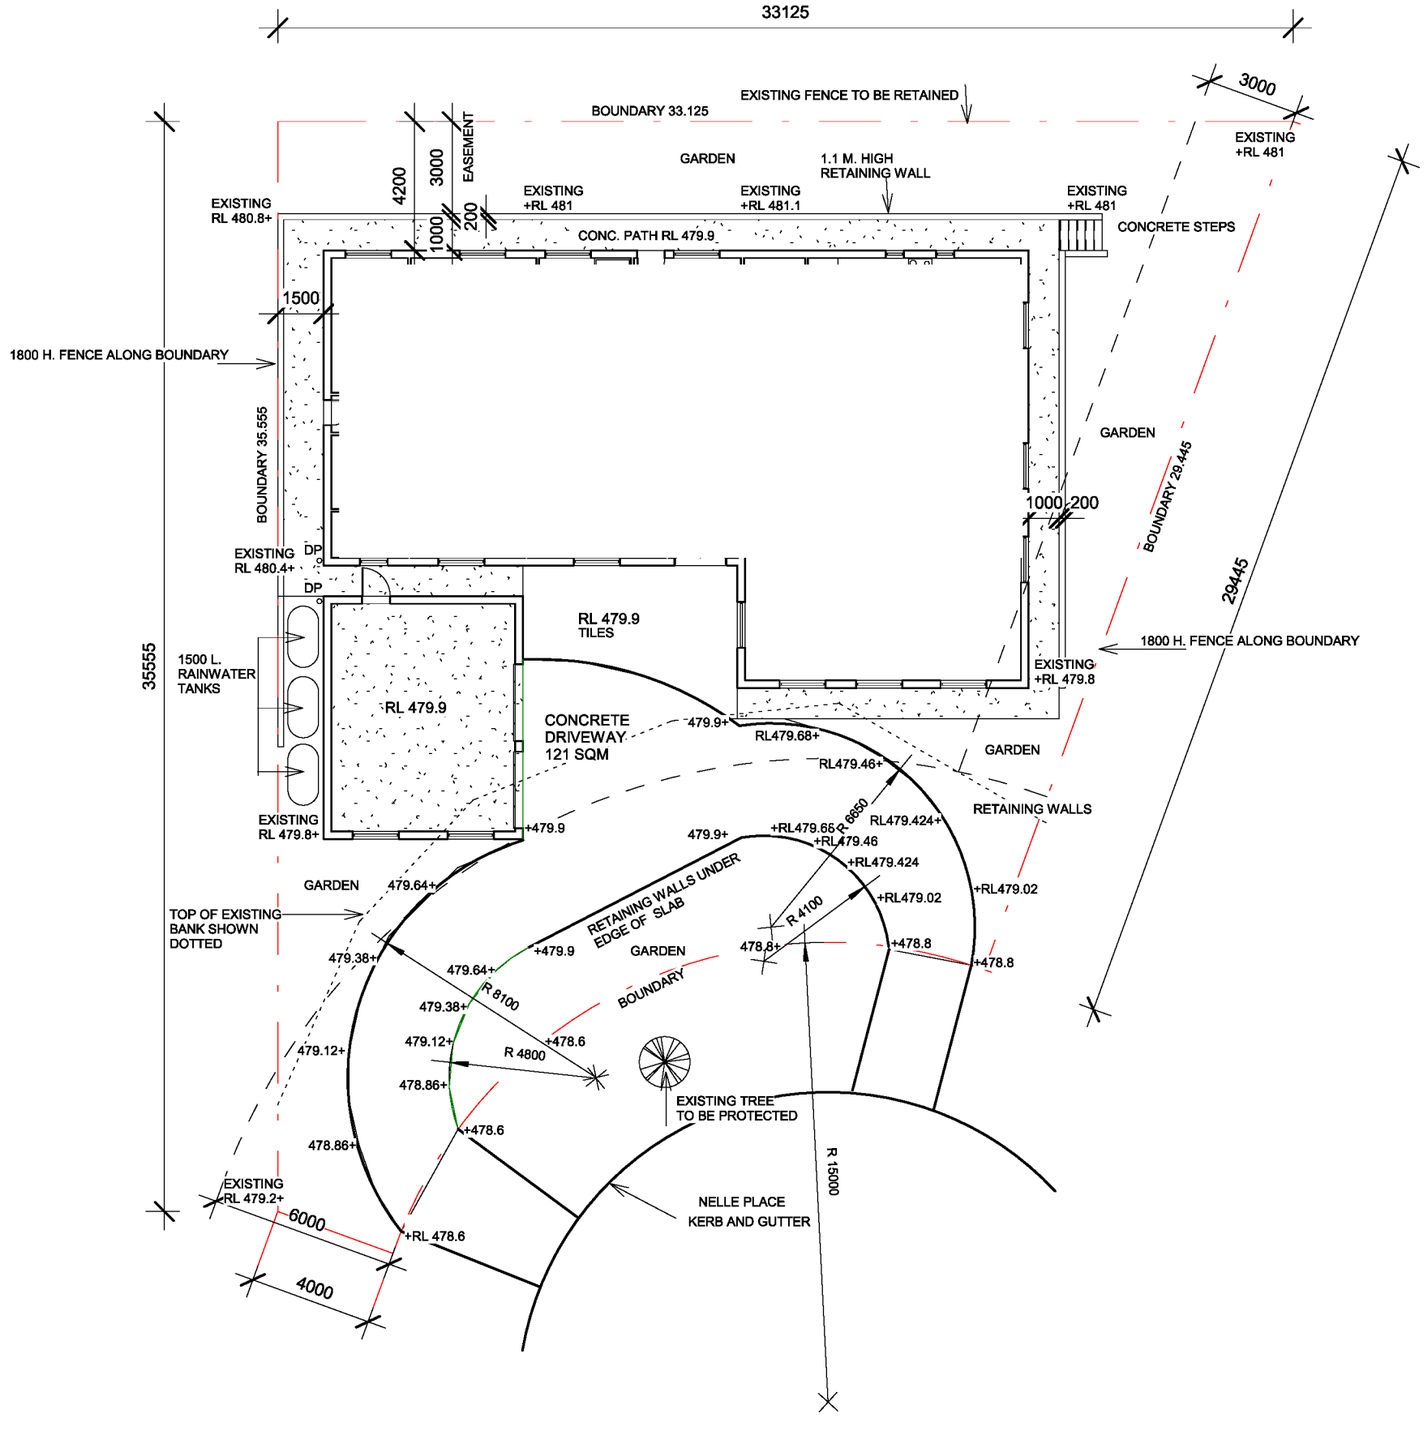

SITE AREA = 842.5

BUILDING FOOTPRINT =325.9
CONCERET PATHS =96
CONCRETE DRIVEWAY =121
TOTAL IMPERVIOUS AREA =542.9
PERVIOUS AREA =299.6 OR
35.5% OF SITE AREA

DATE	AMENDMENT	No.

DO NOT SCALE DRAWINGS
WALL THICKNESS IS NOMINAL
EXECUTE WORK IN ACCORDANCE WITH REQUIREMENTS OF THE N.C.C. AUSTRALIAN STANDARDS, LOCAL COUNCILS AND ALL RELEVANT AUTHORITIES CONFIRM ALL DIMENSIONS ON SITE

ARCHITECT
KIM MURRAY ARCHITECT
NSW REG No. 5800
17 HOADS ROAD,
BENDICK MURRELL
NSW 2803
mob. 0401 390 714

CLIENT NAME
T & S Hall 299 Bibaringa Road, Wombat 2587

PROJECT
NEW DWELLING
Lot 9 Nelle Place,
Young NSW 2594

SITE PLAN

NORTH

Project number	21-657
Date	25.10.21
Drawn by	Author
Checked by	Checker
Scale	1 : 200

DRAWING NUMBER
01

Revision No.

1/12/2021 12:03:47 PM