4 Roof Plan

1 : 200

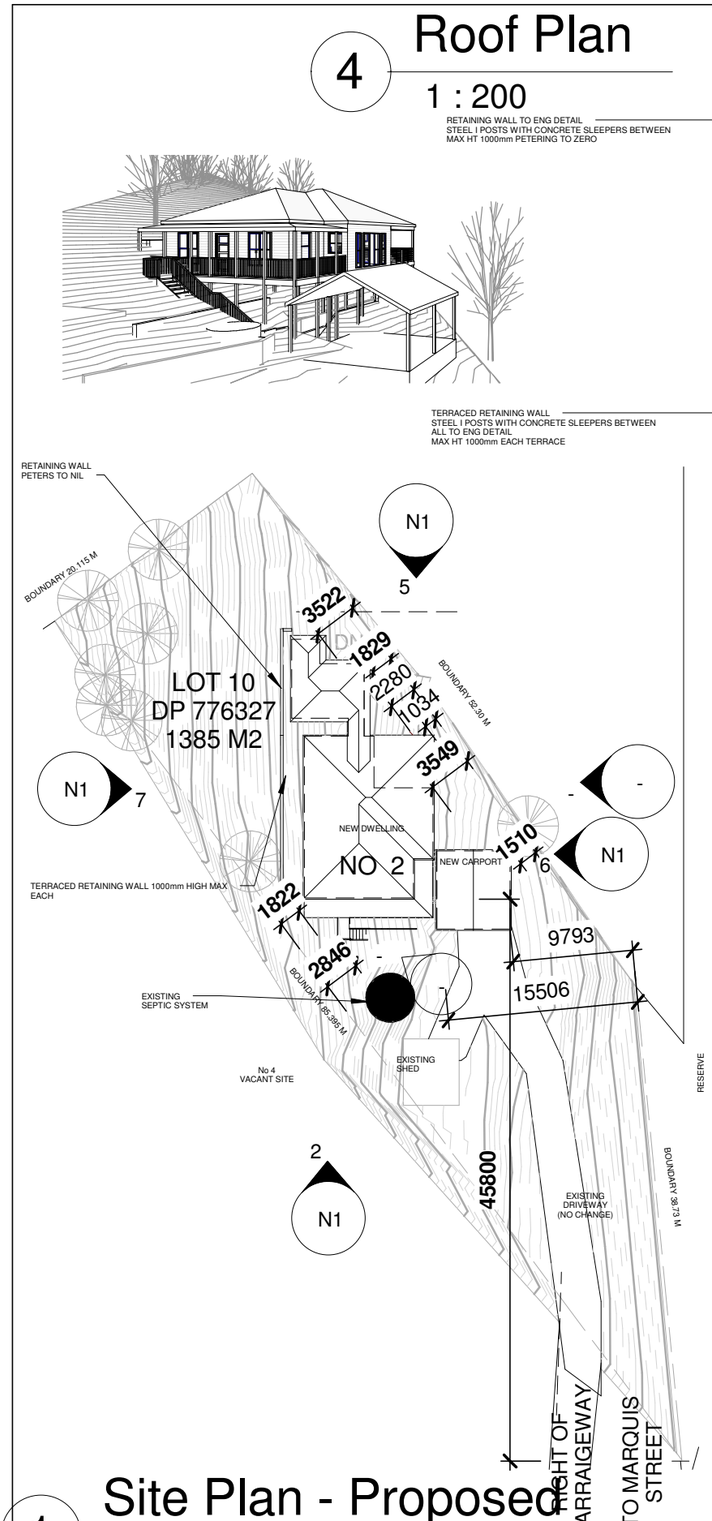

1 Site Plan - Proposed

1 : 500

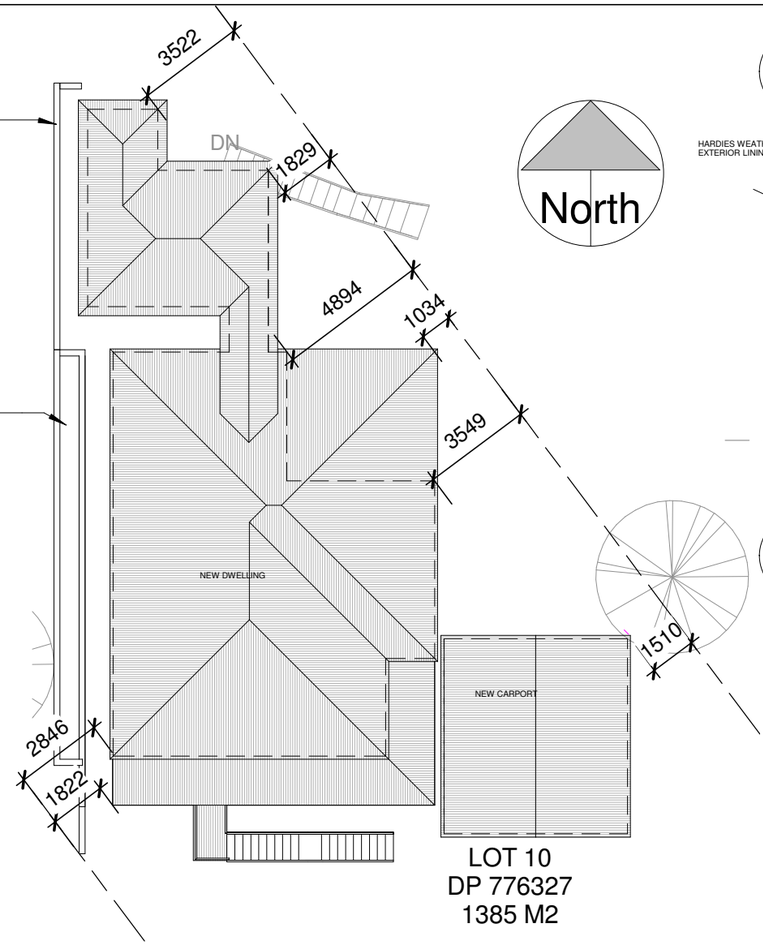

2 Front Elev

1 : 200

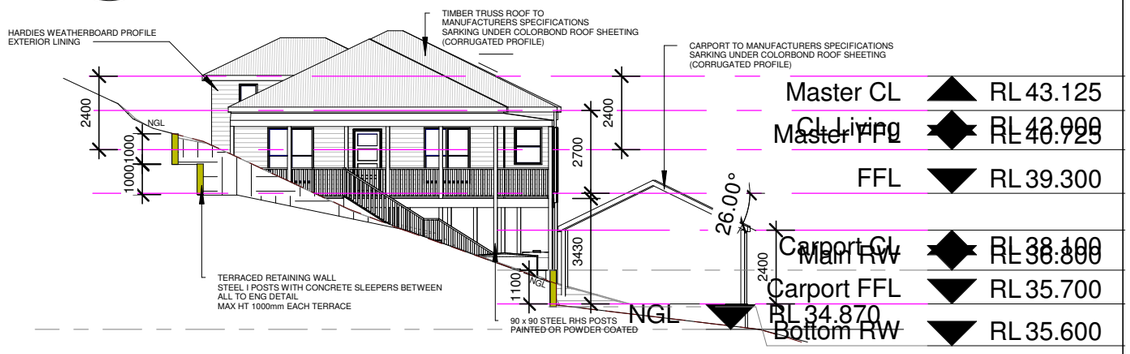

5 Rear Elev

1 : 200

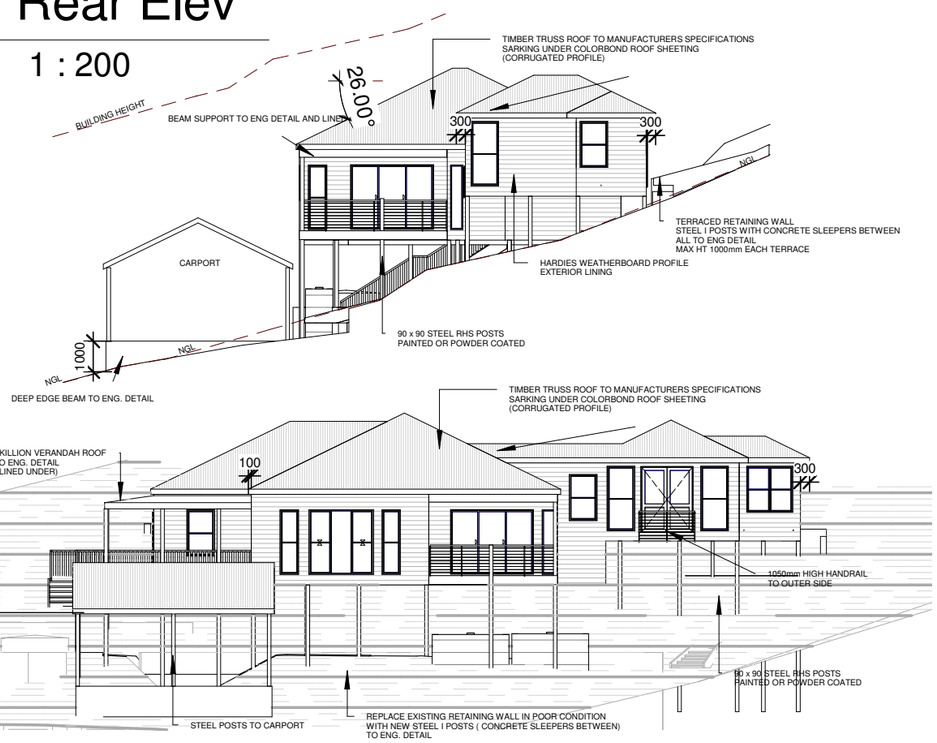

6 Side (East) Elev

1 : 200

7 Side (West) Elev

1 : 200

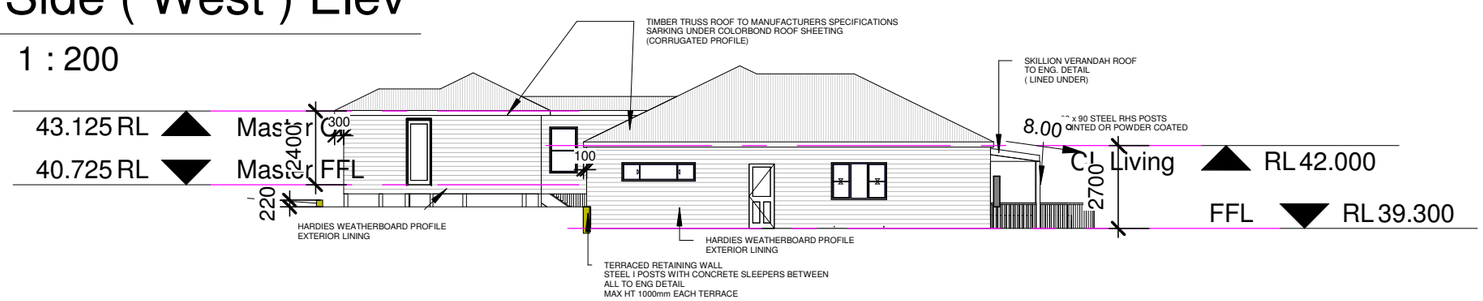

VERTÈ design & drafting

Vertè Design & Drafting Pty Ltd
1 Kimberly Close
Ashtongrove
East Maitland NSW 2323
ABN 581 298 657 92
Ph 02 49 33 49 00
Linda@vertedesign.com.au

(C) These plans are subject to copyright and must not be reproduced with out permison.

BUILDING DESIGNERS ASSOCIATION OF AUSTRALIA
Member of BDA: 0973
ACCREDITED BUILDING DESIGNER: NO 6237

Rev	Description	Date

Status: New Dwelling
Client: Fairhall
Project Address: 2 Marquis St Paterson NSW

Notification Plans

Project Number:	Issue DA	Dwg No N1
Date: 28 July 2019		
Drawn by: L.H.		
Design by: Linda Hearn	Scale As indicated	