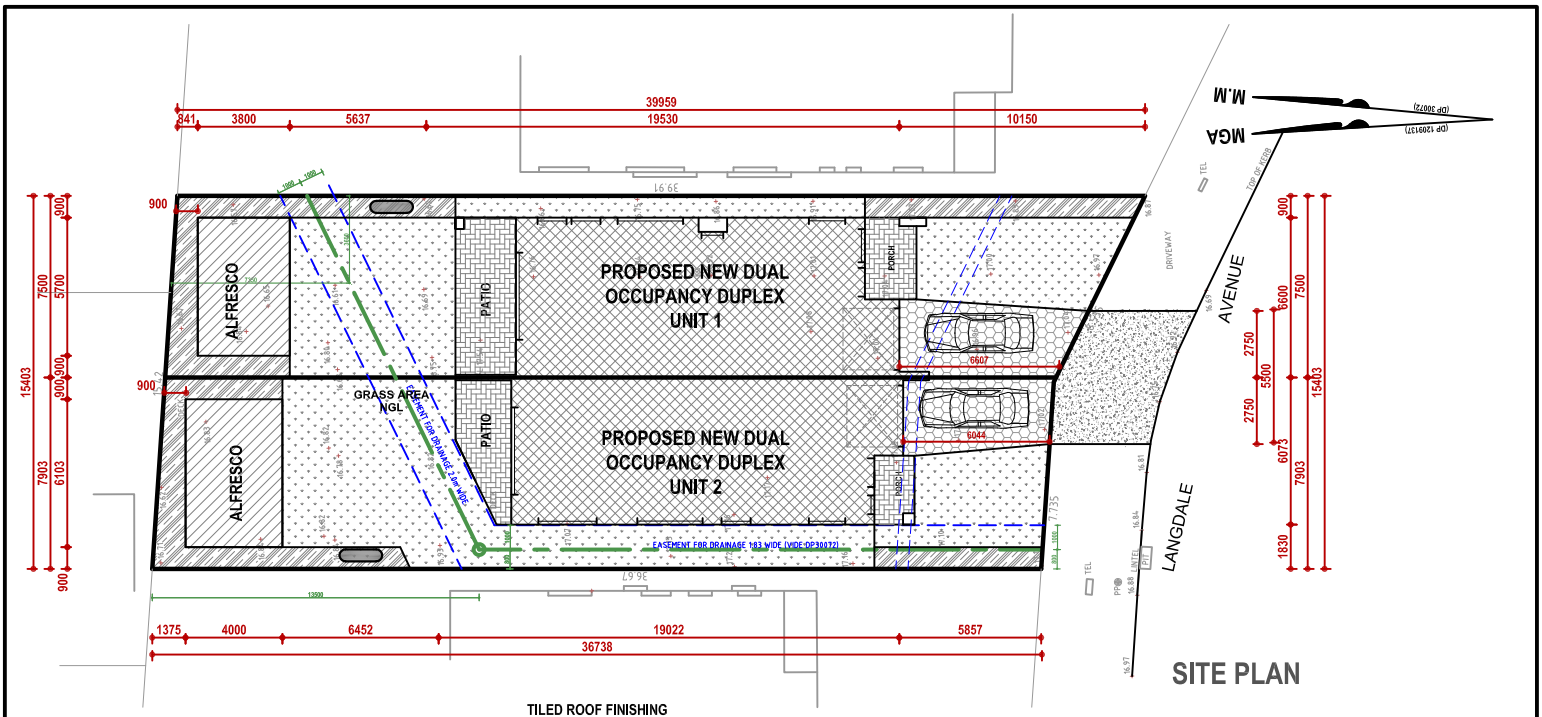

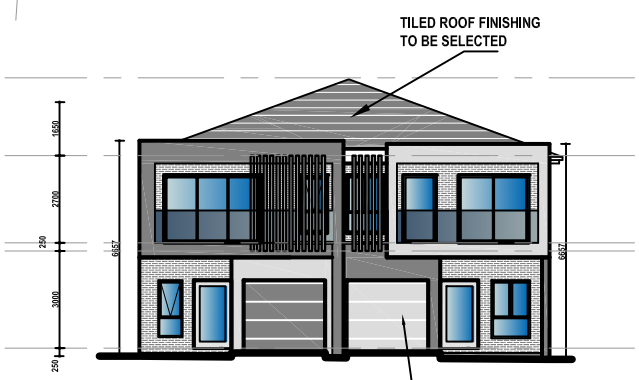

SOUTH VIEW

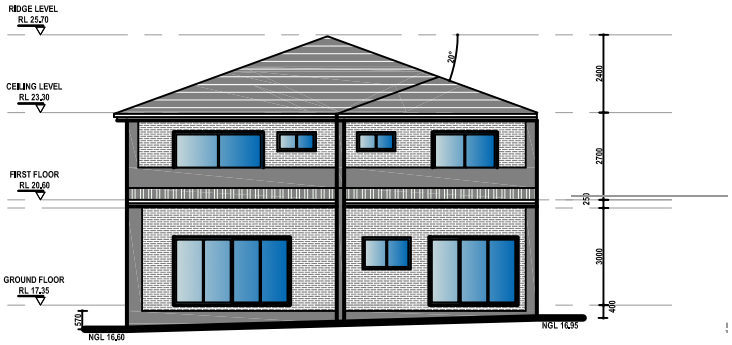

NORTH VIEW

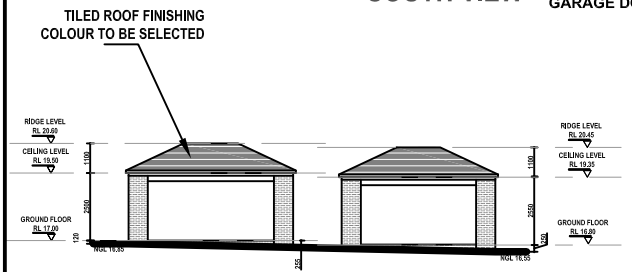

SOUTH VIEW

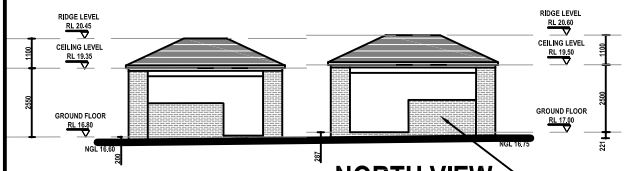

NORTH VIEW

BRICK FACE FINISHING COLOUR TO BE SELECTED

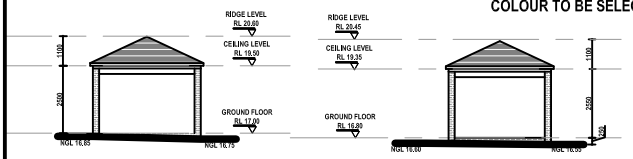

WEST VIEW

EAST VIEW

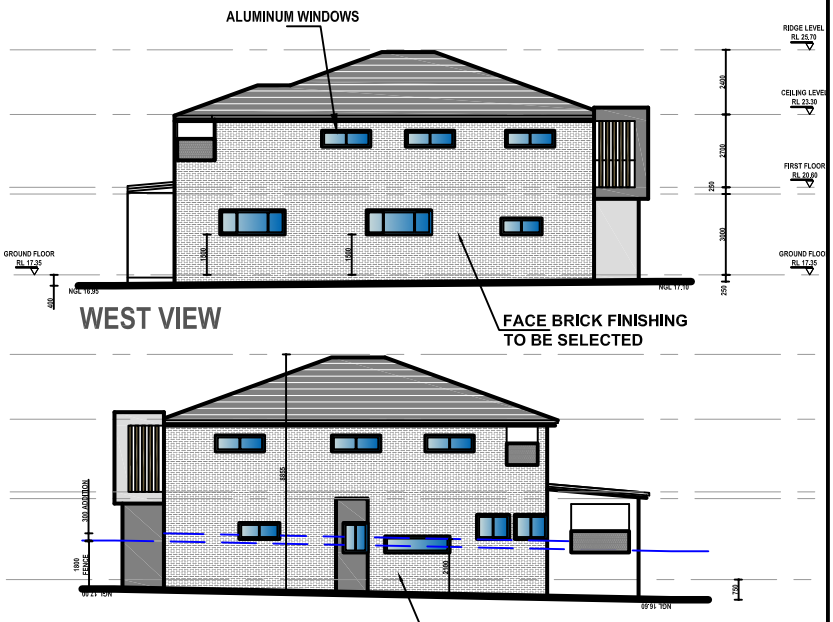

WEST VIEW

EAST VIEW

Plan No	Date	Issue No	Scale	Sheet No
805/20	18/11/2020	C	1: NTS	1

Rev.	Date	Description
C	01/09/2021	MODIFICATION
B	18/11/2020	DA APPLICATION
A	08/05/2020	DA APPLICATION

OWNER: Mr

RAFLA ARCH
Architectural design & drafting services

Ph: 0409 701 575
Email: rafla.arch@bigpond.com

PROPOSED DUAL OCCUPANCY DUPLEX
SITE: 8 LANGDALE AVENUE REVESBY
SHEET: NOTIFICATION PLAN
COUNCIL: CANTERBURY BANKSTOWN CITY COUNCIL