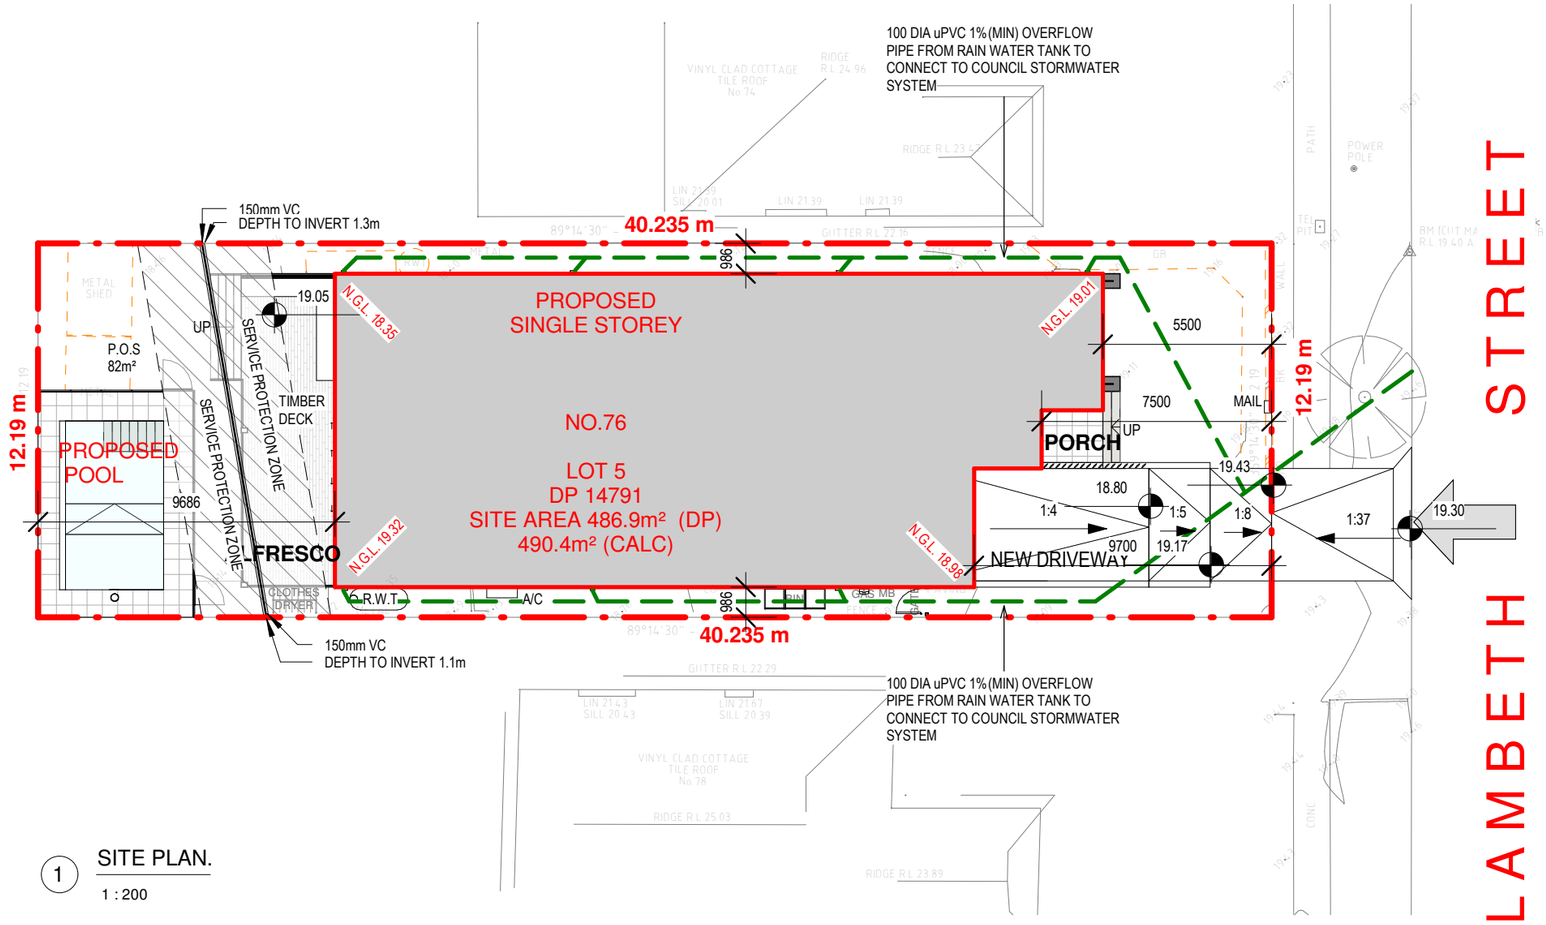

1 SITE PLAN.
1 : 200

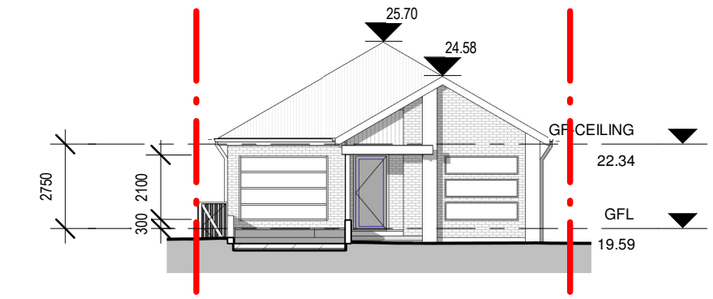

4 ELEVATION-EAST.
1 : 200

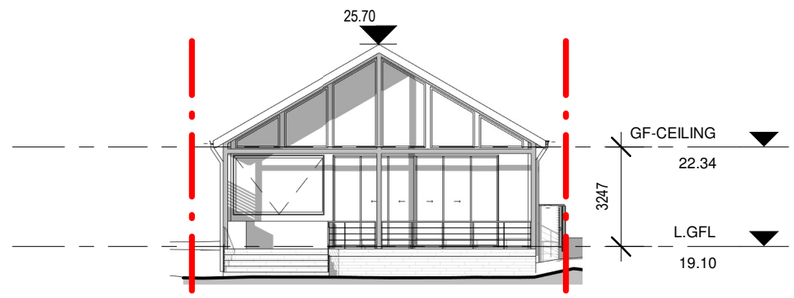

5 ELEVATION-WEST.
1 : 200

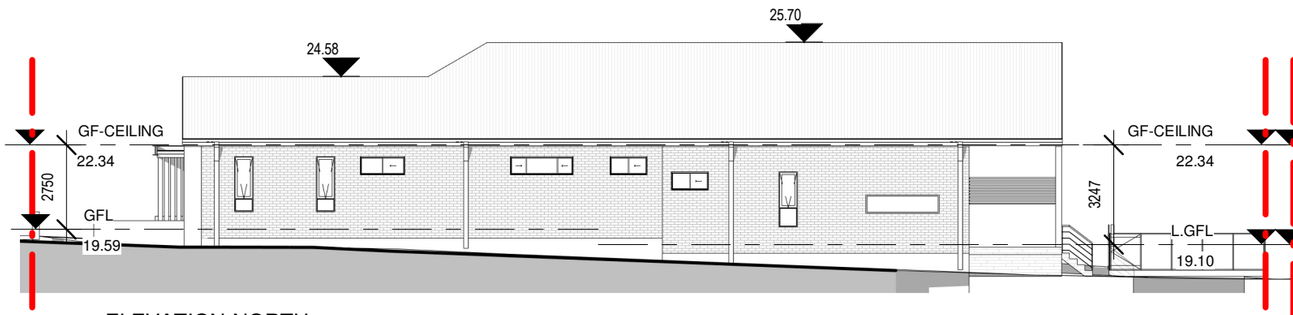

2 ELEVATION-NORTH.
1 : 200

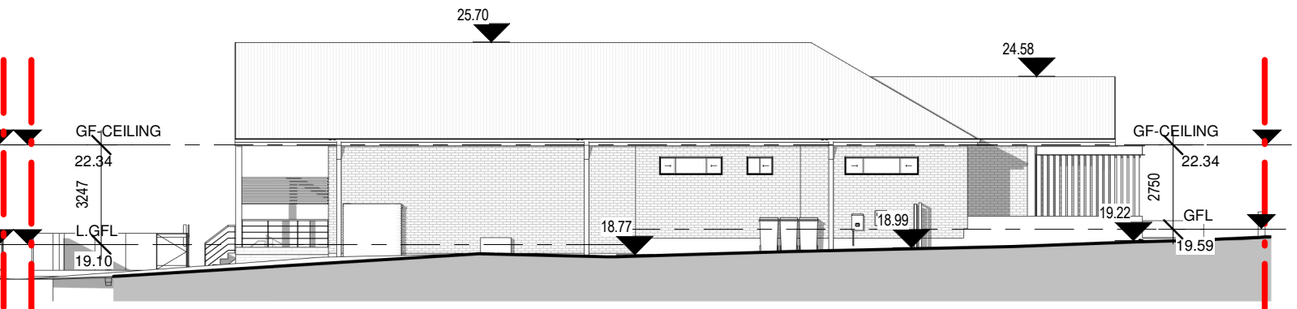

3 ELEVATION-SOUTH.
1 : 200

AMENDMENTS

ISSUE	DESCRIPTION	APPROVED	SIGNED	DATE
S1	ISSUED FOR INFORMATION			2021.11.19
S2	ISSUED FOR INFORMATION			2021.12.16
S3	ISSUED FOR INFORMATION			2022.01.04
S4	AS PER CLIENT REVISION			2022.01.31
S5	AS PER CLIENT REVISION			2022.02.03
A	ISSUED FOR APPROVAL			2022.02.20

CONCEPTS AND INFORMATION CONTAINED IN THIS DRAWING ARE COPYRIGHT AND MAY NOT BE REPRODUCED IN WHOLE OR PART OR BY AN MEDIUM, WITHOUT THE WRITTEN PERMISSION OF MAADESIGN. DO NOT SCALE THIS DRAWING, USE FIGURED DIMENSIONS ONLY. VERIFY ALL PROJECT DIMENSIONS BEFORE COMMENCING ON-SITE WORK OR OFF-SITE FABRICATION. NOTIFY ARCHITECTS OF ANY DISCREPANCIES AND SEEK INSTRUCTIONS.

MAADesign

MAADesign Drafting Services
M : 0422-40-30-99
E : **info@maadesign.info**
ABN 24 667315279

CLIENT
GUY SCALIA

DRAWING TITLE
NOTIFICATION PLAN

DATE	SCALE @ A3	DRAWN
2022.02.20		MT
PROJECT NUMBER	**DRAWING No.**	**ISSUE**
4	**22/**	**A**

PROJECT
SINGLE STOREY HOUSE + BASEMENT + POOL

76 LAMBETH ST, PANANIA

MANUEL THOMAS

NSW DESIGN PRACTIONER

Registration Number:

DEP0001663

DIAL BEFORE YOU DIG
www.1100.com.au