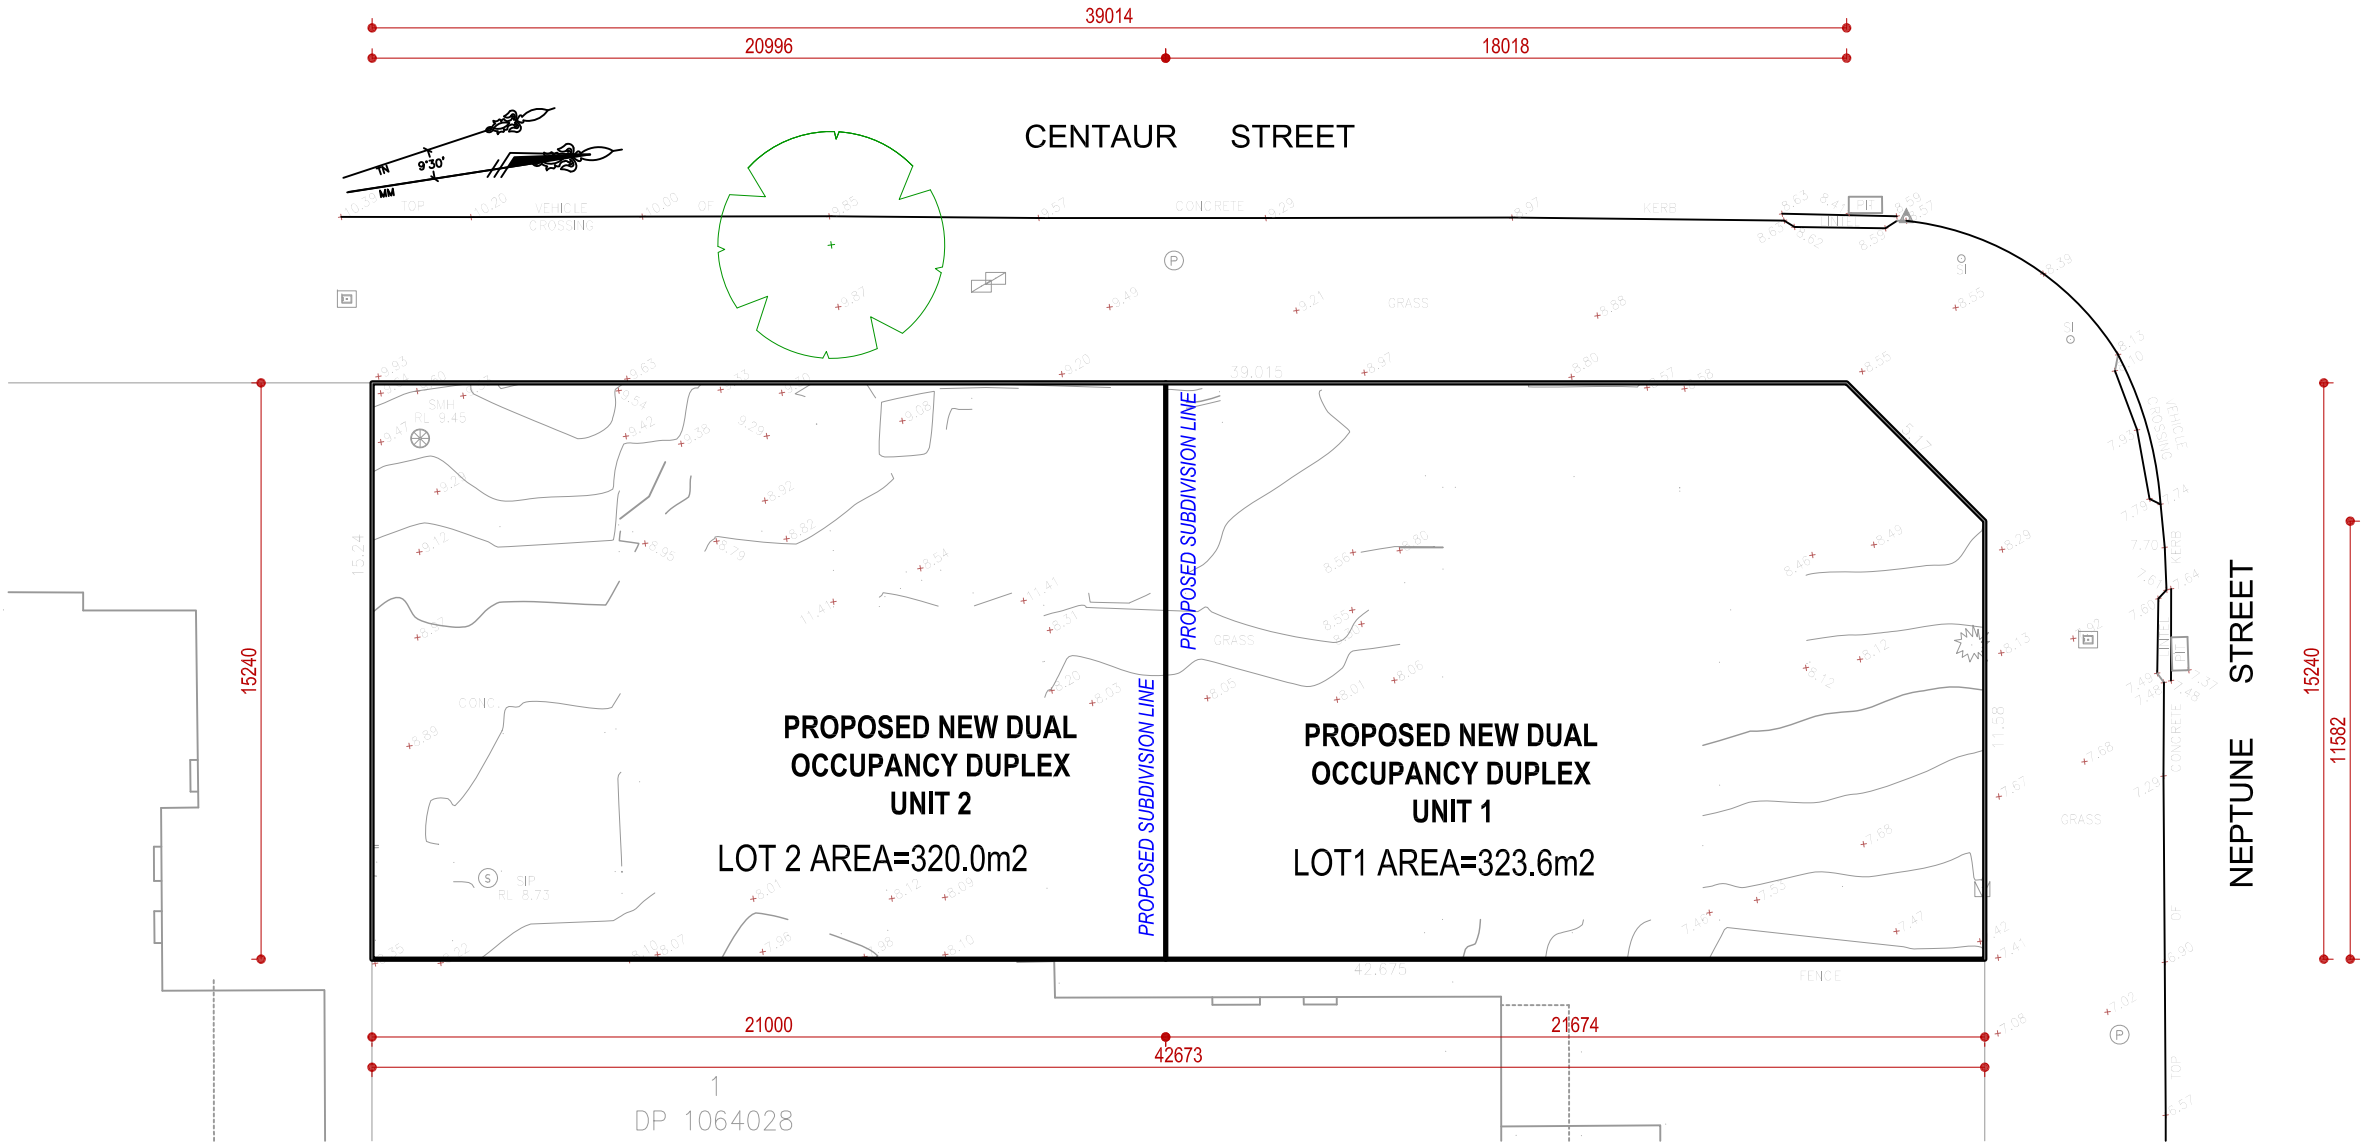

SUBDIVISION PLAN

Plan No	Date	Issue No	Scale	Sheet No
1412/2021	14/12/2021	A	1:	200

Rev.	Date	Description
A	14/12/2021	CDC APPLICATION

OWNER: Mr

DESIGNER: **RAFLA ARCH**
Architectural design & drafting services
Ph: 0409 701 575
Email:jrafla@bigpond.com

PROPOSED NEW DUAL OCCUPANCY
SITE: 7 NEPTUNE STREET REVESBY
SHEET: SUB DIVISION PLAN
COUNCIL: BANKSTOWN CITY COUNCIL