REGULATED DESIGN RECORD					
PROJECT ADDRESS: 30 DIGGINGS TERRACE, THREDBO	REV	DATE	DESCRIPTION	DP FULL NAME	REG NO
PROJECT TITLE: BLACK BEAR INN		07.09.2021	ISSUE FOR COMMENT	THOMAS WILLIAMS	PRE0001122
CONSENT NUMBER:	1	15.09.2021	ISSUED FOR CC	THOMAS WILLIAMS	PRE0001122
	2	07.10.2021	FOR CONSTRUCTION	THOMAS WILLIAMS	PRE0001122
	3	16.11.2021	REVISED FOR ANCHORAGES	THOMAS WILLIAMS	PRE0001122
	4	01.02.2022	REVISED FOR PARTICULARS OF REGULATED DESIGN - GROUND ANCHORS	THOMAS WILLIAMS	PRE0001122
	5	29.04.2022	DIFFERENTIATION BETWEEN BUILT AND UNBUILT WORKS	THOMAS WILLIAMS	PRE0001122
	6	22.06.2022	SPLIT ANCHOR N1/N2 ANCHOR GROUP	THOMAS WILLIAMS	PRE0001122

DRAWING TITLE
EXCAVATION DETAILS - 3

JOB NUMBER **PMI-2021-053**

DRAWING NUMBER **S10c** REVISION **6**

SCALE AT B1: As indicated

pmiengineers

SUITE 302/59 GREAT BUCKINGHAM ST REDFERN 2016
+61 9332 4084
ADMIN@PMIENGINEERS.COM
WWW.PMIENGINEERS.COM
ABN: 90 651 637 955

CLIENT: HIDALI PTY LTD

THE COPYRIGHT OF THIS DRAWING REMAINS WITH PMI ENGINEERS

ARCHITECT

PopovBass
PO Box 334
Surry Hills NSW 2010
T 02 9955 5604
E info@popovbass.com.au
W popovbass.com.au

ISSUE:

FOR CONSTRUCTION

ALL SETOUT TO ARCHITECT'S DRAWINGS.
DIMENSIONS TO BE VERIFIED WITH ARCHITECT AND BUILDER BEFORE COMMENCING SHOP DRAWINGS OR SITE WORK. ENGINEER ACCEPTS NO RESPONSIBILITY FOR THE USABILITY, COMPLETENESS OR SCALE OF DRAWINGS TRANSFERRED ELECTRONICALLY.

Department of Planning and Environment

Issued under the Environmental Planning and Assessment Act 1979

Approved Application No DA 22/4825

Granted on the 1 August 2022

Signed M Brown

Sheet No 6 of 18

SHOTCRETE WALL SECTIONS PREVIOUSLY POURED

SHOTCRETE WALL SECTIONS TO BE POURED

RA# ROCK ANCHOR PREVIOUSLY INSTALLED

RA# ROCK ANCHOR TO BE INSTALLED

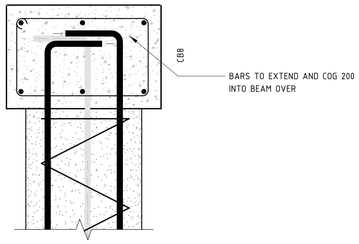

TYPICAL CAPPING BEAM CONNECTION

DETAIL 5a / S10a
1 : 10

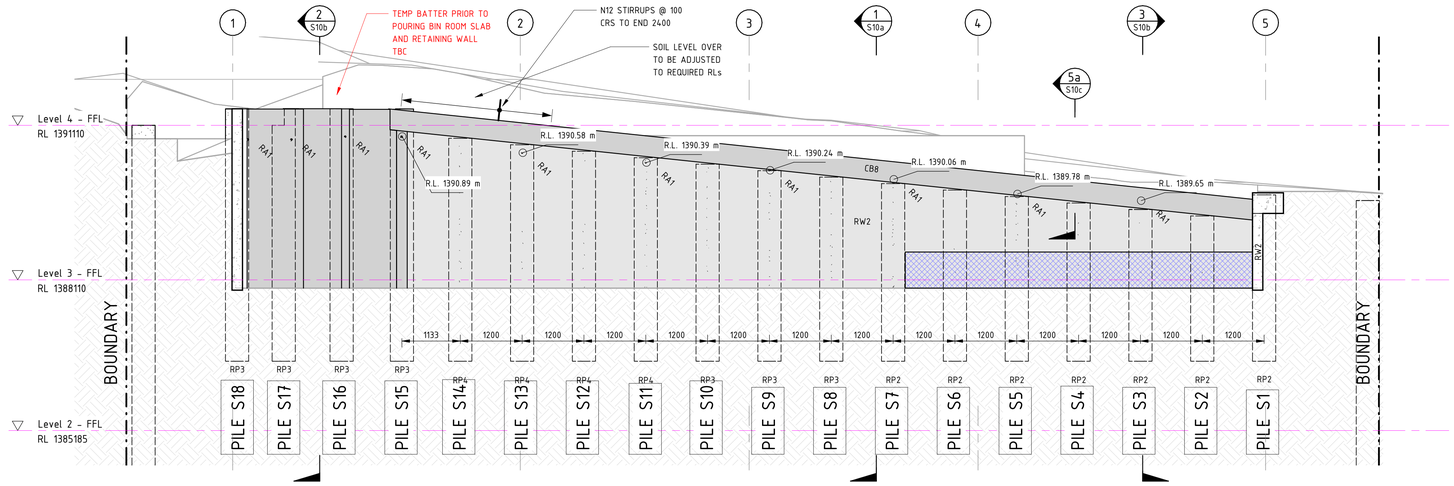

ELEVATION 5 / S10a
1 : 50

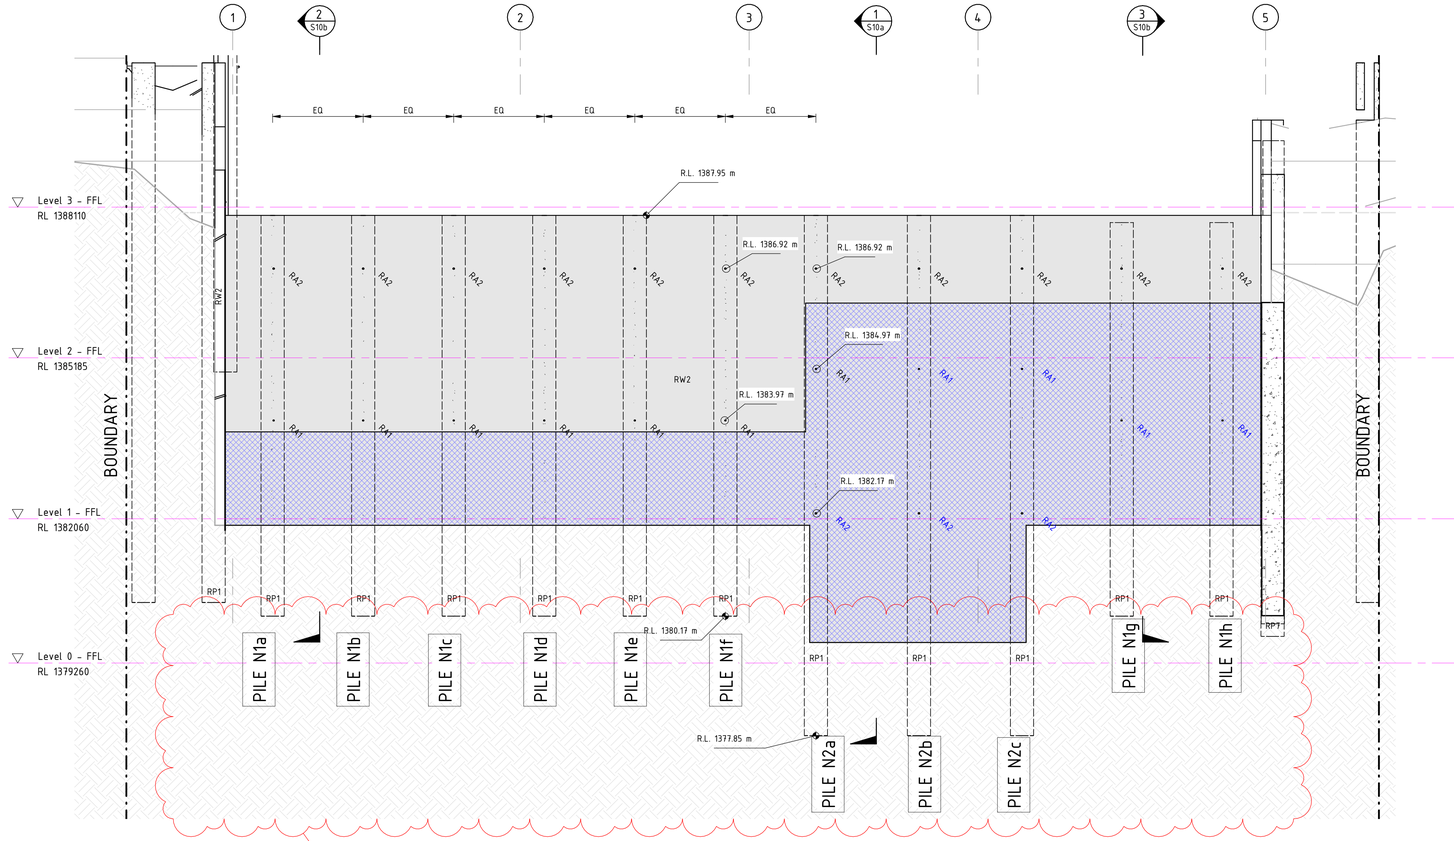

ELEVATION 4 / S10a
1 : 50