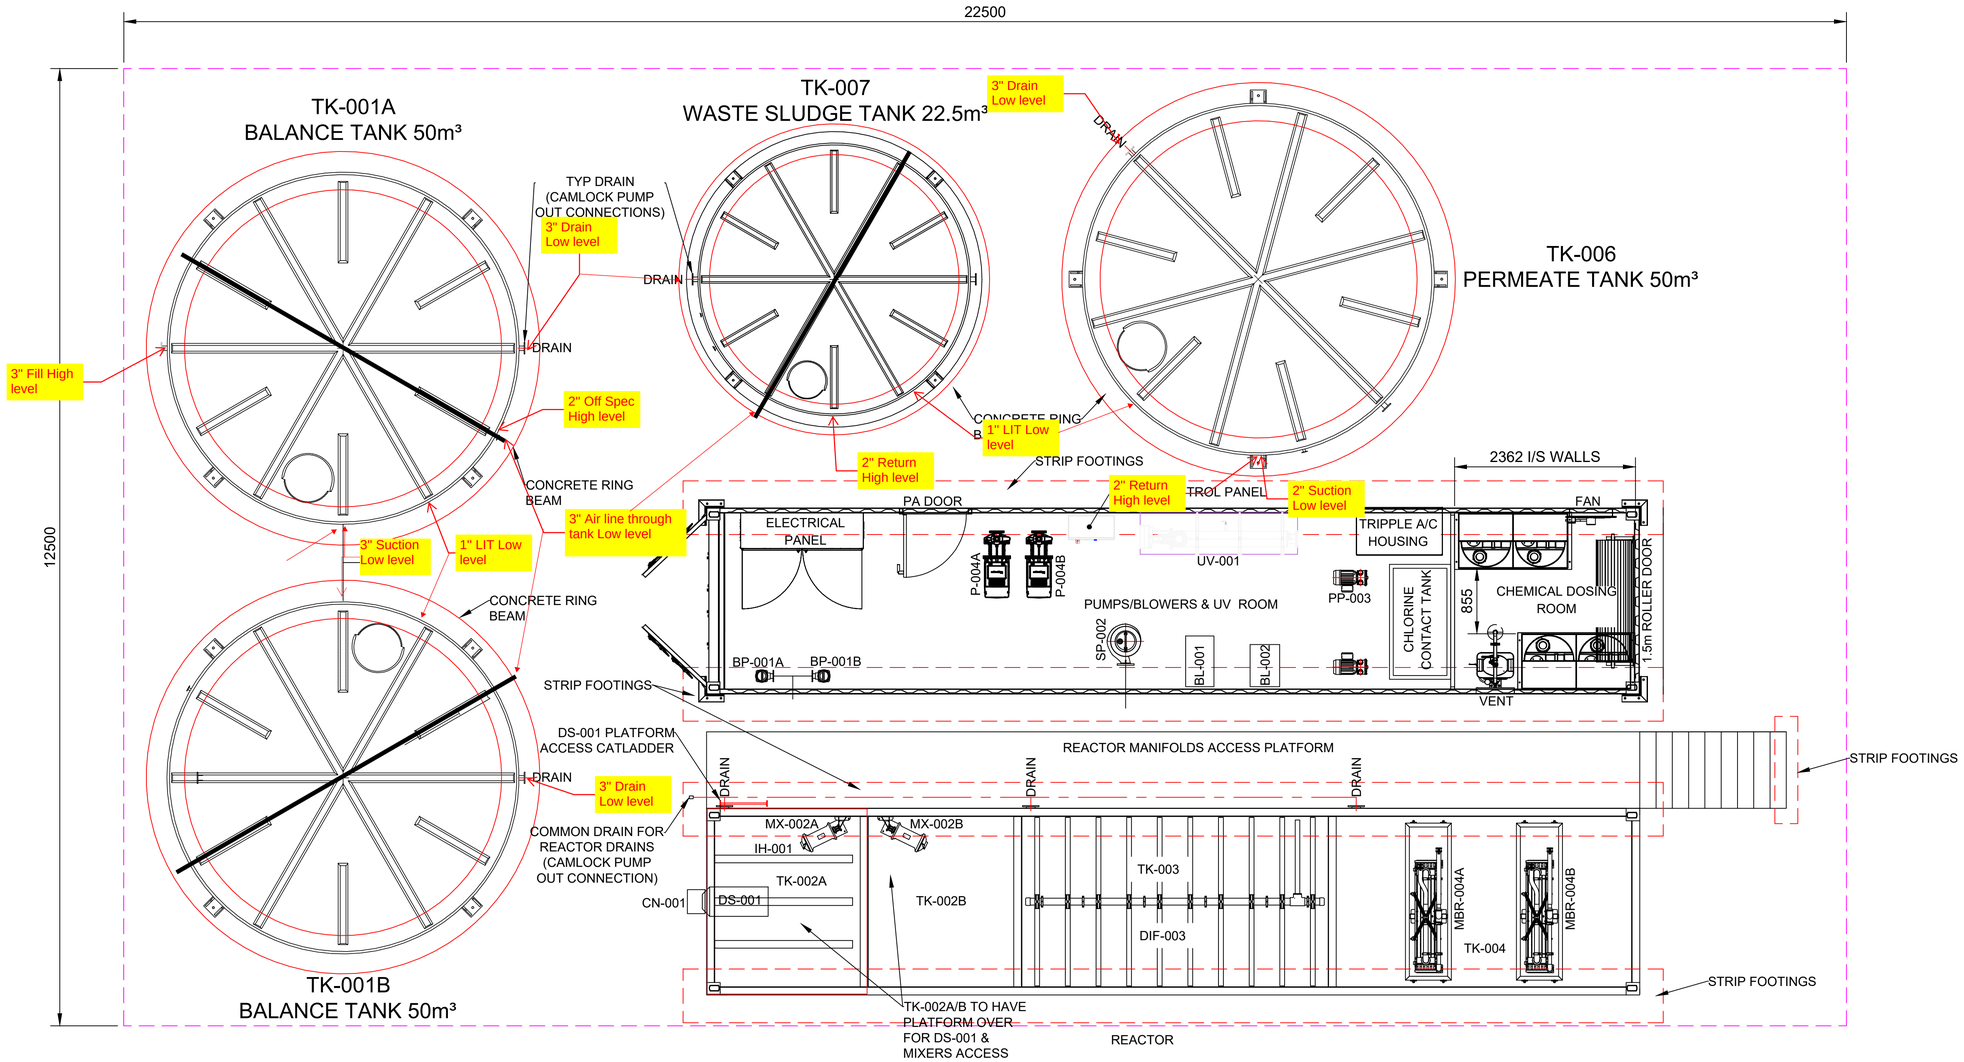

STP CONCEPT PLAN LAYOUT

SCALE 1:40

FOR APPROVAL

demem akwa
WATER & WASTE WATER SOLUTIONS

SCALES

ORIG. SIZE A1

REV	DESCRIPTION	DATE	DWN	APP
E	DRAIN POSITIONS ADDED	17.12.21	M.B	
D	REVISED PA DOOR TO OPEN INWARDS (FOR APPROVAL)	13.12.21	M.B	
C	REVISED CONTAINER LAYOUT	09.12.21	M.B	
B	REVISED CONTAINER LAYOUT	09.12.21	M.B	
A	CONCEPT PLAN LAYOUT - 30% DESIGN FOR APPROVAL	14.04.21	M.B	J.dD

REVISIONS

CHECKED BY
NAME:
DATE:
SIGNATURE:
-
FOR CONSTRUCTION
NAME:
DATE:
SIGNATURE:
RPEQ No.

THIS DRAWING REMAINS THE PROPERTY OF DE.MEM-AKWA
REPRODUCTION OR DISSEMINATION OF ANY KIND IN ANY FORMAT IS
STRICTLY FORBIDDEN WITHOUT AUTHORISED APPROVAL

PROJECT & DRAWING TITLE
JQU-0226 MANTEENA - SELWYN SNOW RESORT
STP - PROPOSED PLAN LAYOUT

DRAWING NUMBER
DEM-0226-1-0892

REVISION
E

LAST MODIFIED:12/17/2021 9:23 AM CAD REF:\\AKWAWORK-NAS\AKWA-WORK SHARED\1 PROJECTS\JQU-0226 SELWYN SNOW RESORT PTY LTD - STP BOMT\PLANT 3D PROJECT FILES\JQU-0226 MANTEENA\PLANT 3D MODELS\GENERAL ARRANGEMENT\DEM-0226-1-0892_MANTEENA SELWYN CONCEPT LAYOUT.DWG