LEGEND

TK	TOP OF KERB		
CS	CONCRETE/PAVED SURFACE	DY	DRIVEWAY
NS	NATURAL SURFACE	TLS	TELSTRA
TW	TOP OF WINDOW	PP	POWER POLE

SIDE ELEVATION PLAN

REAR PLAN

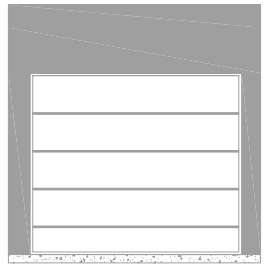

FRONT PLAN

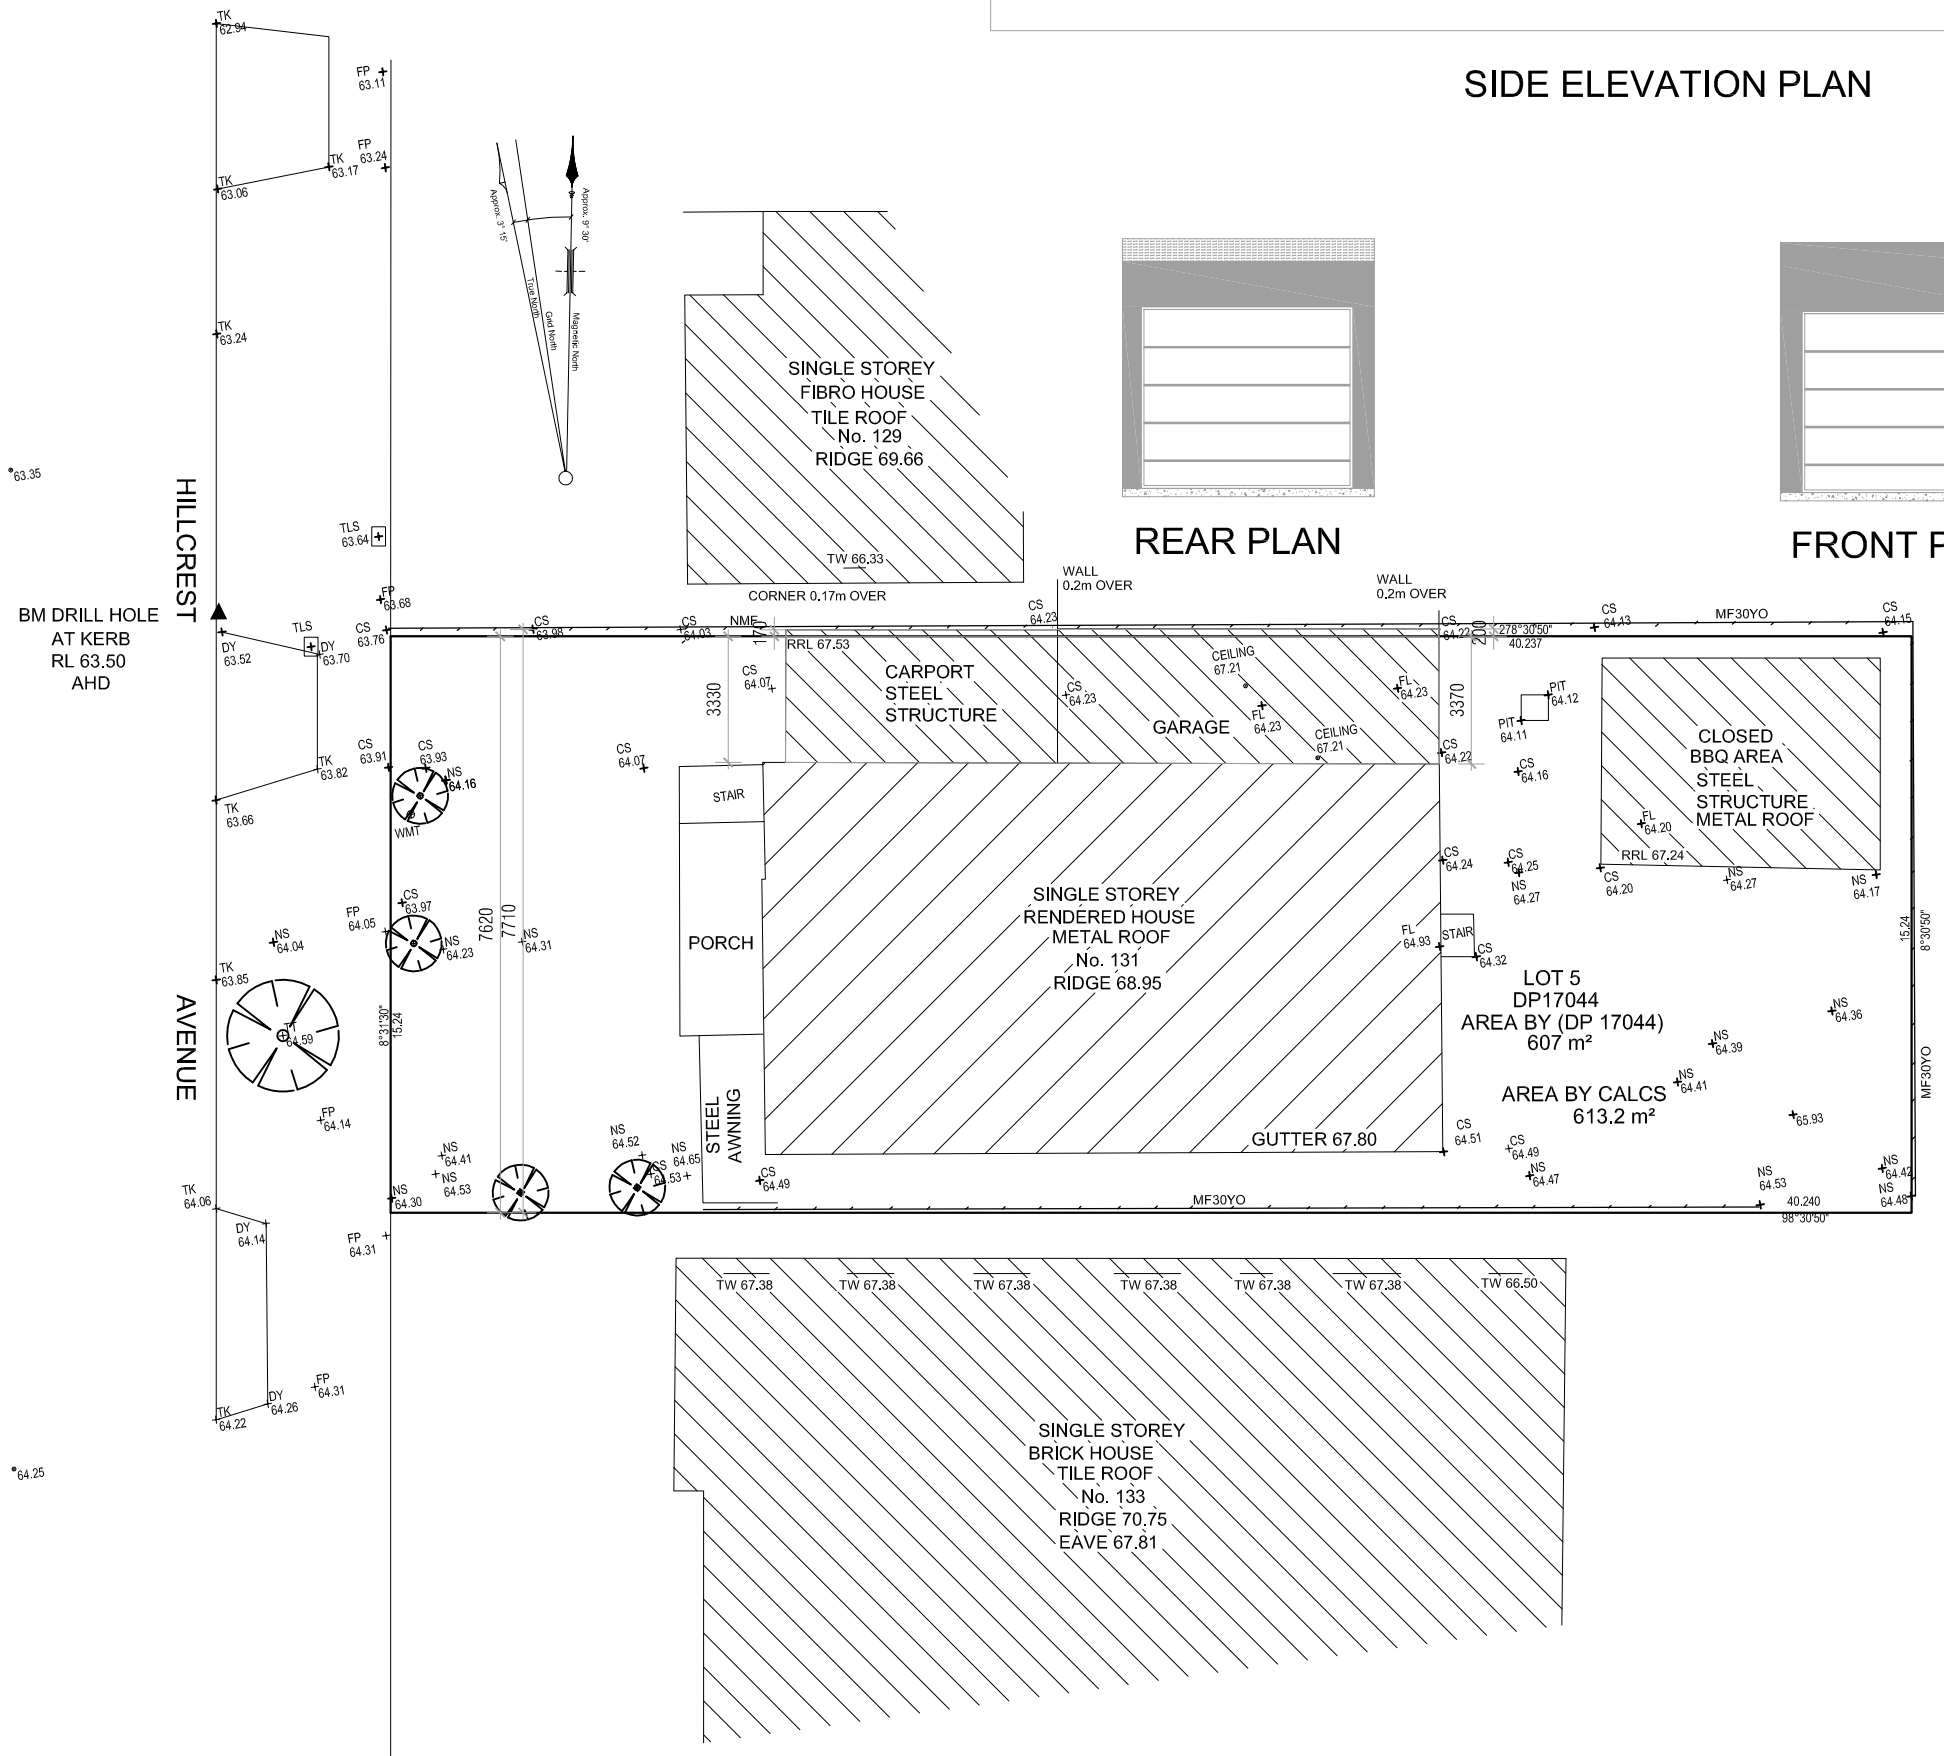

ISSUE	AMENDMENT	DATE
A		01.04.2022
B		
C		

GENERAL NOTES:
1. All existing dimmensions to be verified on site prior to any works
2. The attached architectural drawings shall not be scaled with a ruler to obtain relevant dimensions.
3. All relevant dimensions are labeled accordingly.
4. All materials and workmanship carried out are to comply with Australian Standards Codes (SAA) and the BCA.req.

SIGNED BY:

DESIGN BY G.A	SCALE 1/100,1:200
DWG NUMBER STR-01/131HILLCREST	
PAGE 1 OF 5	

PROJECT OUTBUILDING - STORAGE

ADDRESS 131 HILLCREST AVENUE, GREENACRE

CLIENT FADI MICHEL AL-MALLOU

TITLE NOTIFICATION PLAN

AUTHORITY
CITY OF CANTERBURY BANKSTOWN COUNCIL

Office Address: Suite 2, Level 1
9 - 11 Stewart Lane,
BANKSTOWN N.S.W. 2200
Ph:(02) 9793 9017 Mob:0413 413 770
E-Mail : grconstruction@bigpond.com

COPYRIGHT:
This design and any other content on this drawing remains the property of MLE Designs P/L. It cannot be copied or reproduced in part or whole or used in any way without the written permission of MLE DESIGNS Pty.Ltd.

MLE DESIGNS PTY. LTD.
CIVIL & STRUCTURAL ENGINEERS
B.S. CIVIL, M.S. STRUCTURE
MIE Aust., CP Eng., NER 116505