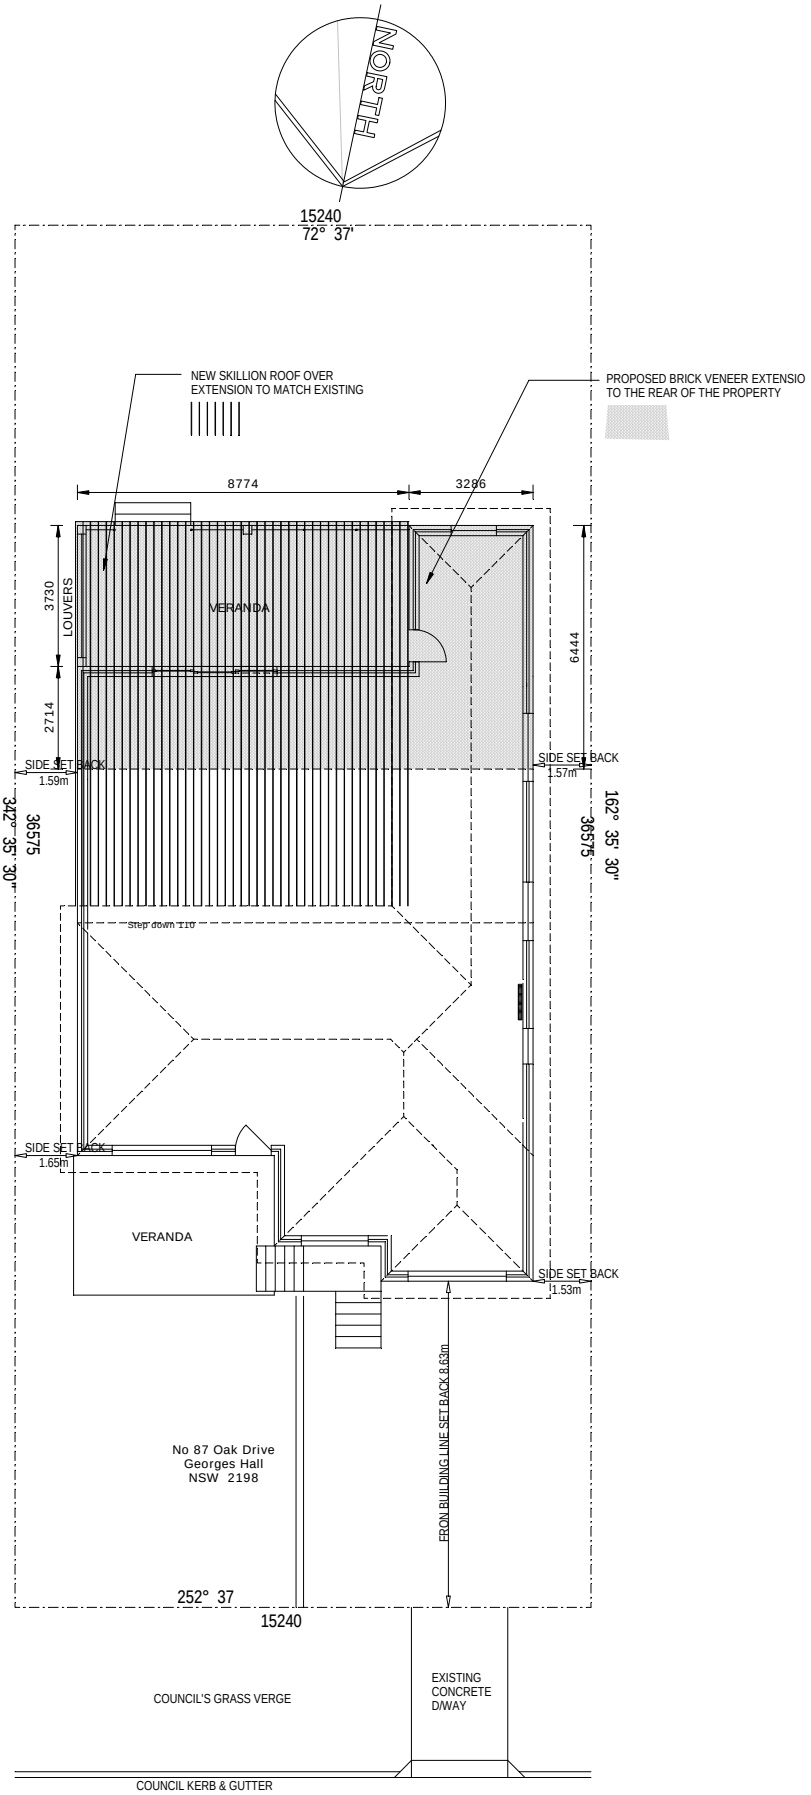

PROPOSED SITE PLAN

Scale 1 :100

No	Date	AMENDMENTS Description

Design

P. Chrysostomou
No 12 Tallawalla street
Beverly Hills 2209
N.S.W.
Tel (02) 9554-9374

Client
Mr & Mrs Sotirios & Maria Panagakis
at
No 87 Oak Drive
Georges Hall NSW 2198

Job
Proposed Alterations & Additions
at
No 87 Oak Drive
Georges Hall NSW 2198

Drawn	P. Chrysostomou
Design	P. Chrysostomou
Checked	P. Chrysostomou
Date	December 2021
Scale	as shown

NOTIFICATION PLAN