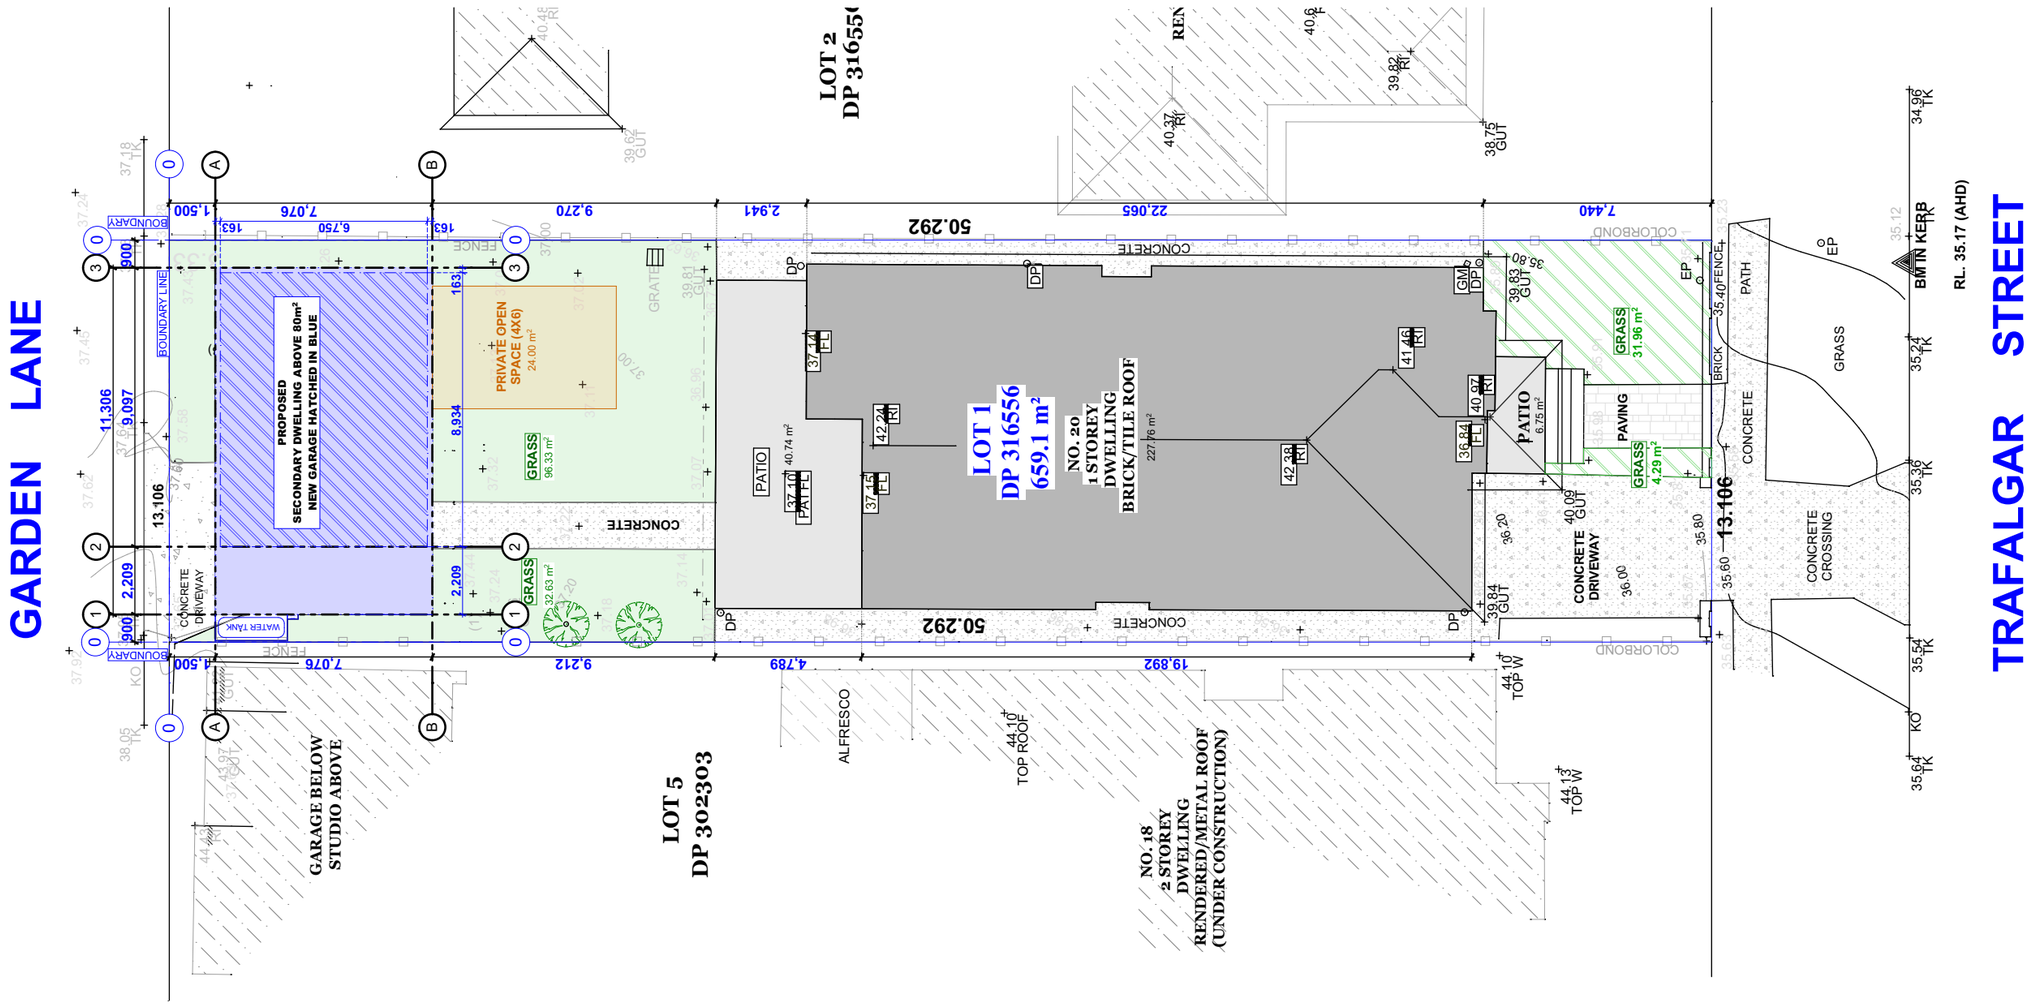

2 LANDSCAPE CONCEPT PLAN
1:200

LEGEND

- LANDSCAPE BEHIND BUILDING LINE
- LANDSCAPE IN FRONT OF BUILDING LINE
- PRIVATE OPEN SPACE

FOR DA SUBMISSION

CLIENT	DRAWING TITLE
MR MANUEL DE LIMA & MRS NATALIE FERREIRA LOT 1, DP 316556 20 TRAFALGAR STREET, BELMORE	General Arrangements **LANDSCAPE PLAN**
PROJECT	**SHEET SIZE**
DEVELOPMENT APPLICATION SET **CONSTRUCTION OF BUILDING A SECONDARY DWELLING ON TOP OF A DOUBLE GARAGE**	A3

MASTER GRANNY FLATS

719 FOREST ROAD, PEAKHURST 2210 NSW

1300 643 528
www.mastergrannyflats.com.au

design@mastergrannyflats.com.au

REVISION	DESCRIPTION	DATE
P01	PRELIMINARY DRAFT (P01)	31.03.2022
P02	PRELIMINARY DRAFT (P02)	12.04.2022
DA01	FOR DA SUBMISSION (DA01)	22.04.2022
DA02	FOR DA SUBMISSION (DA02)	29.04.2022

SCALE	DRAWN	CHECKED	DATE
1:200	GINA NG		29.04.2022

PROJECT No	DRAWING No	REVISION
C22-0001917	DA 0402	DA 02