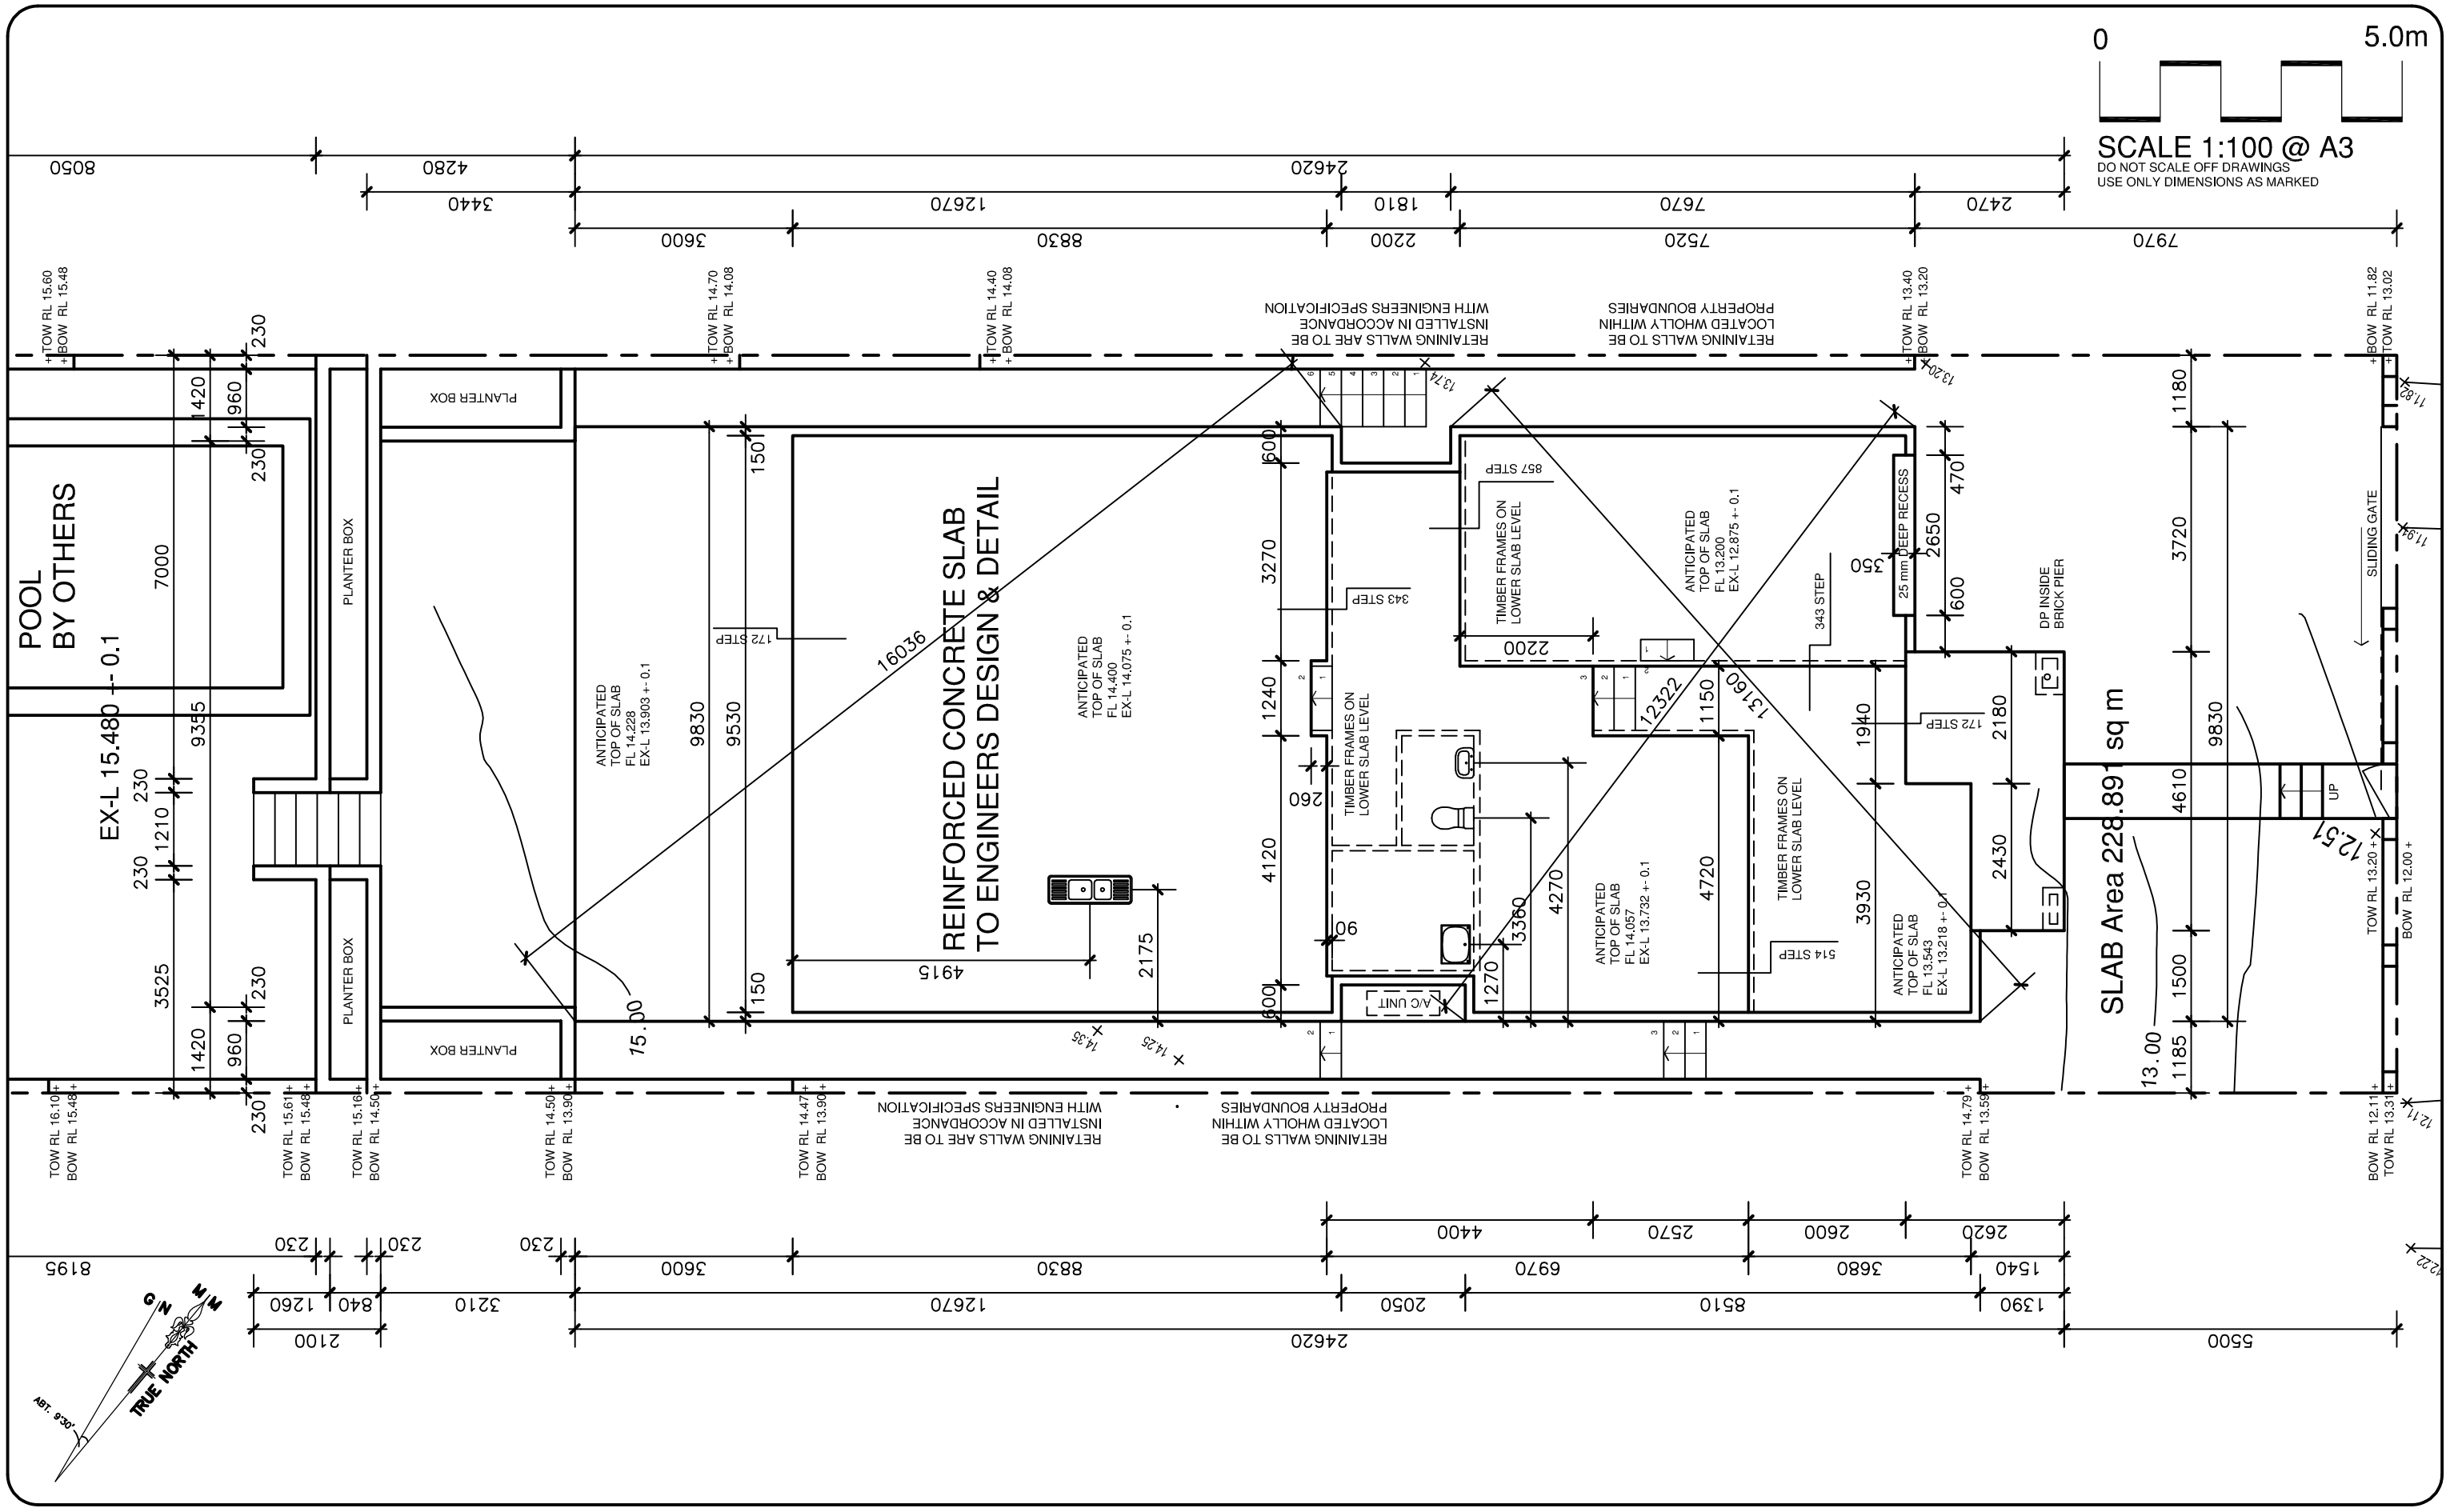

ISSUE	DATE	REVISIONS	DRAWN

MOBRI PTY. LIMITED trading as A.B.N. 49 511 228 067
Peter John O'Brien & Associates
3 ENSIGN PLACE
CASTLE HILL 2154
New South Wales

PH. (02) 9894 6764
MOBILE 0409 326 102
email: plans4u@bigpond.net.au
website: plans4u.com.au

PROPOSED TWO STOREY BRICK VENEER DWELLING
SWIMMING POOL AND RETAINING WALLS

AT: Lot 128 DP 13914
5 ARNCLIFFE ROAD
EARLWOOD

FOR: A. NAHLOUS & C. MULCAHY

Slab Plan

SCALE 1:100
DATE 5.06.202227
DRAWN P.O'BRIEN
DRAWING NO: 21-827/9