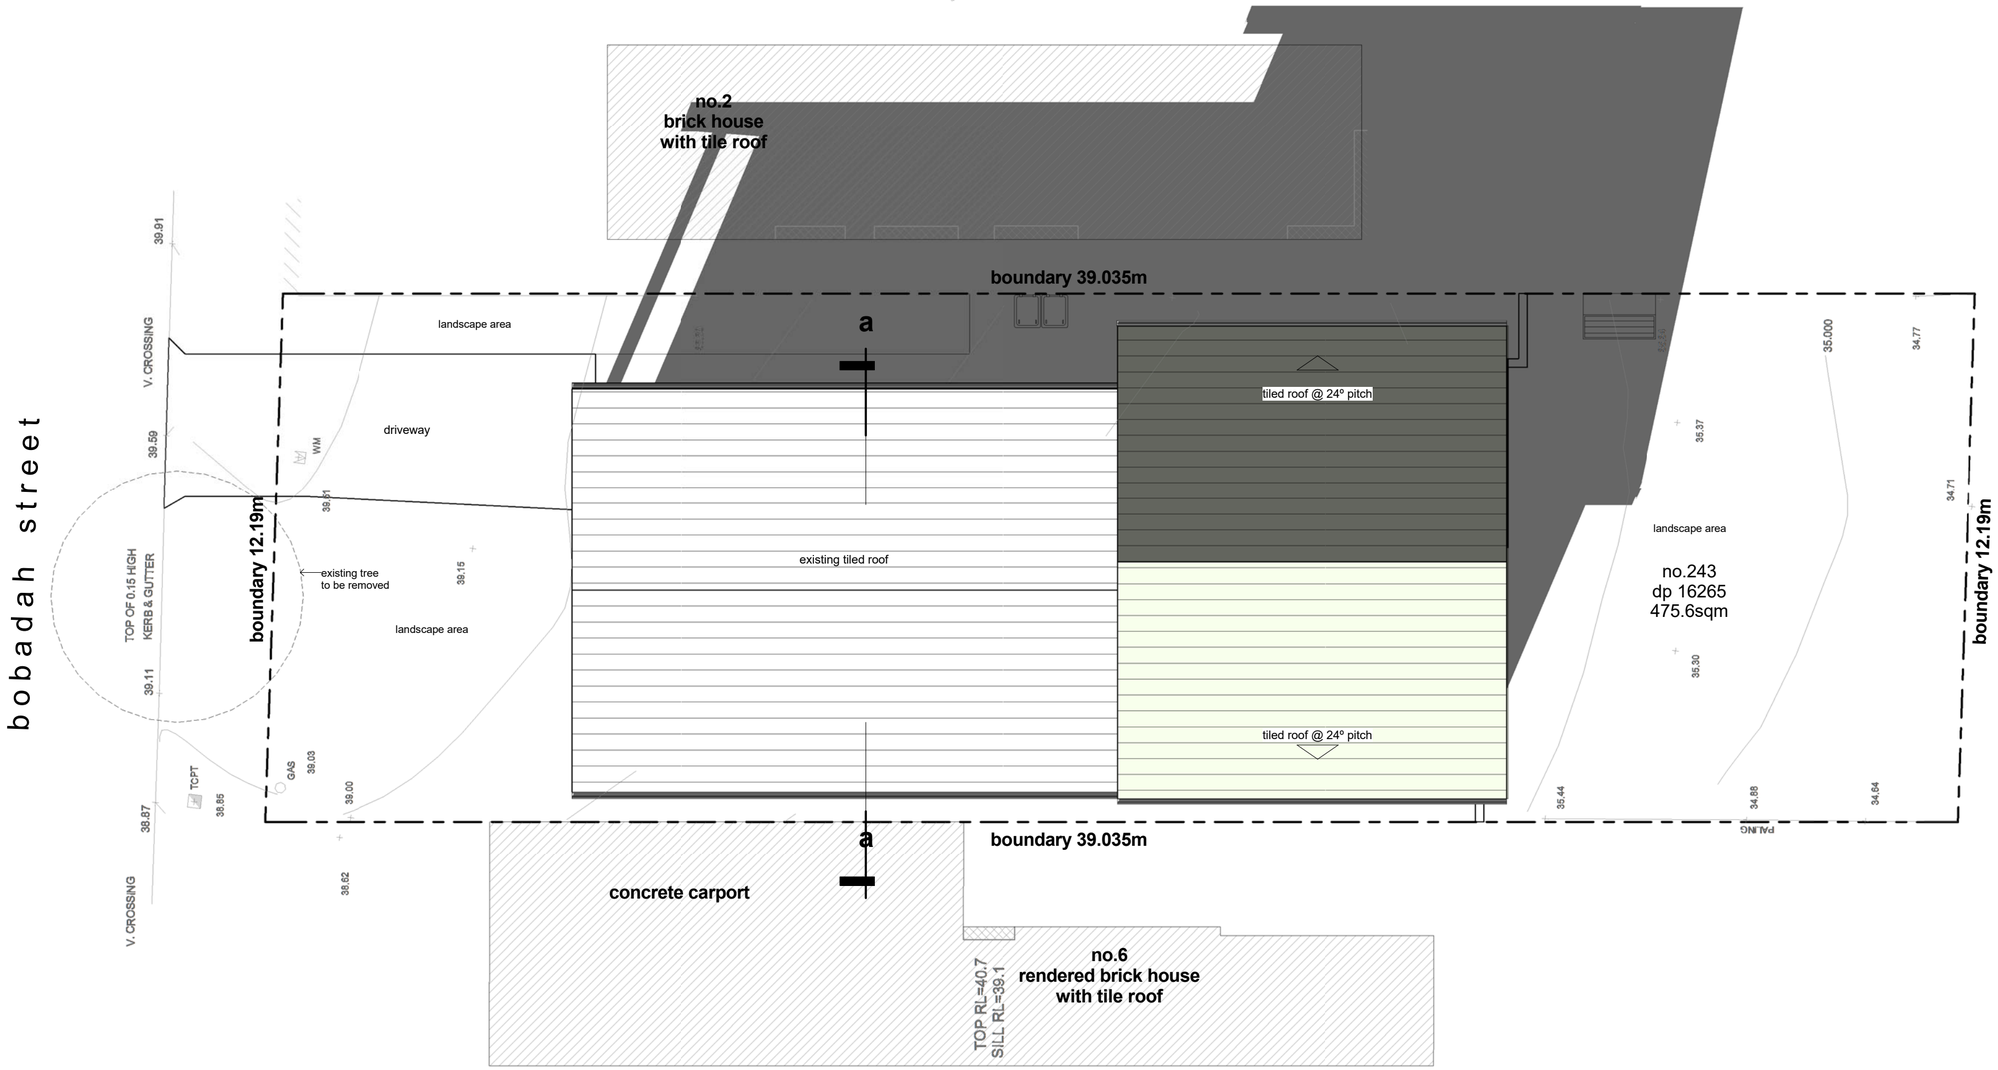

spring equinox september 23rd shadow diagram 4pm

NOT FOR CONSTRUCTION
FOR DA PURPOSES ONLY

0m 2m 4m 6m 8m 10m

28.06.2022	issued for development application	A

ahp
a.b.n. 68 095 725 072
atelier hazzouri
architects
propriety limited

architect: fouad hazzouri [7336]

suite 3, 524 canterbury road, campsie nsw 2194
t: 02 9718 7900 f: 02 9718 7944 m: 0417 061 581
www.ah-architects.com.au
admin@ah-architects.com.au

proposed alteration and extension to the ground floor
of the exist. dwelling

SH06/06

4 bobadah st,kingsgrove nsw 2208

client: mr eddie & mrs nadine hallal

scale 1:100 @A2 u.n.o.
scale 1:200 @A4 u.n.o.

project nº 210742

spring equinox september 23rd shadow diagram 4pm

A