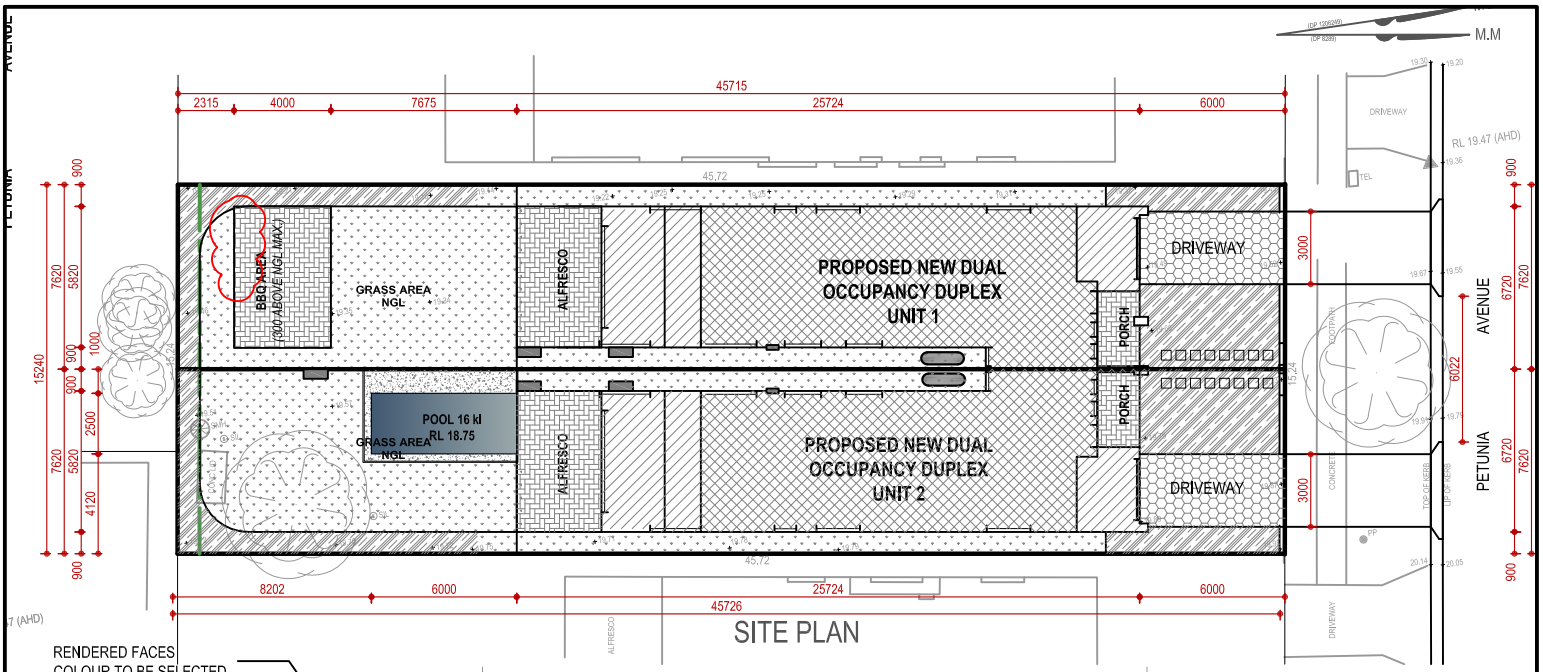

RENDERED FACES
COLOUR TO BE SELECTED

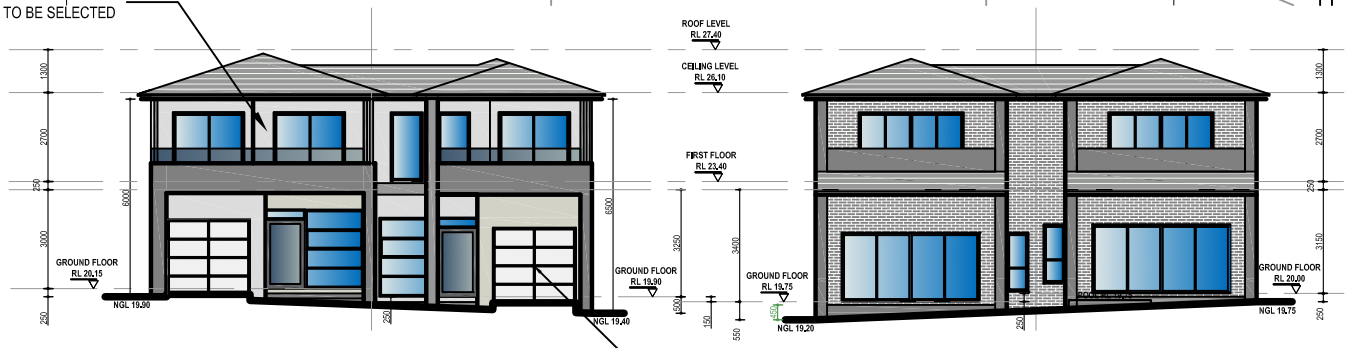

SELECTED
GARAGE DOOR

NORTH VIEW

SOUTH VIEW

ROOF TILE FINISHING
TO BE SELECTED

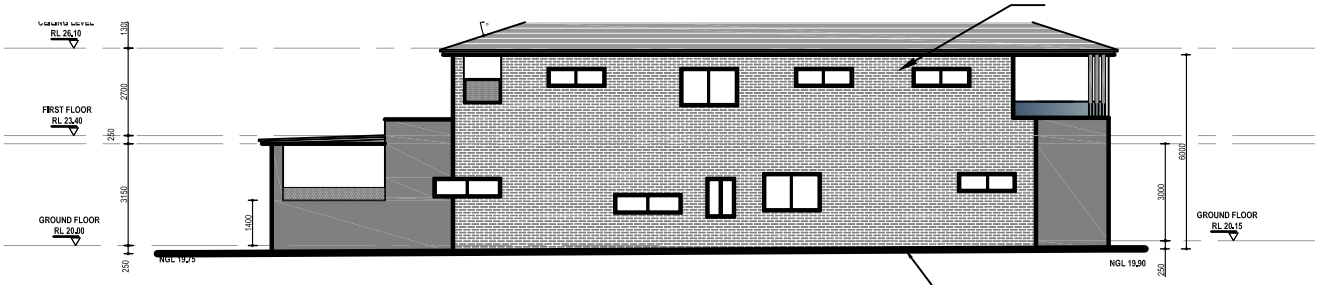

EAST VIEW

FACE BRICK FINISHING
TO BE SELECTED

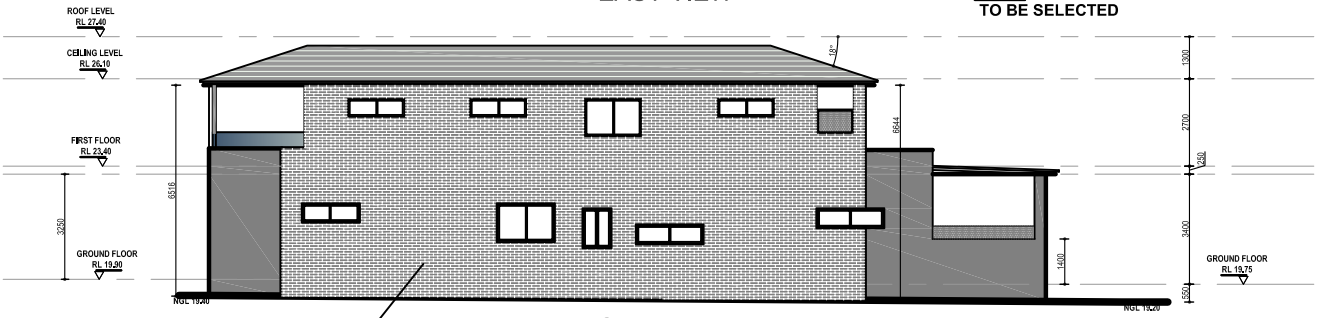

WEST VIEW

ALUMINIUM WINDOWS
TO BE SELECTED

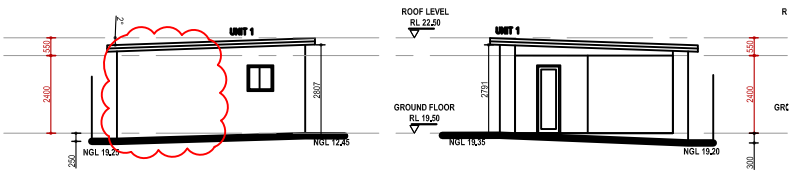

SOUTH VIEW

NORTH VIEW

Plan No	Date	Issue No	Scale	Sheet No
811/2019	08/11/2019	B	1: NTS	1

Rev.	Date	Description
B	06/07/2022	SECTION 4.55
A	08/11/2019	DA APPLICATION

OWNER: MR MINA GIRGIS

RAFLA ARCH
Architectural design & drafting services

Ph: 0409 701 575
Email:rafla.arch@bigpond.com

PROPOSED NEW DUEL OCCUPANCY DUPLEX
SITE: 16 PETUNIA AVENUE BANKSTOWN
SHEET: A4 DESTRIBUTION PLAN
COUNCIL: CANTERBURY BANKSTOWN CITY COUNCIL