SITE ANALYSIS

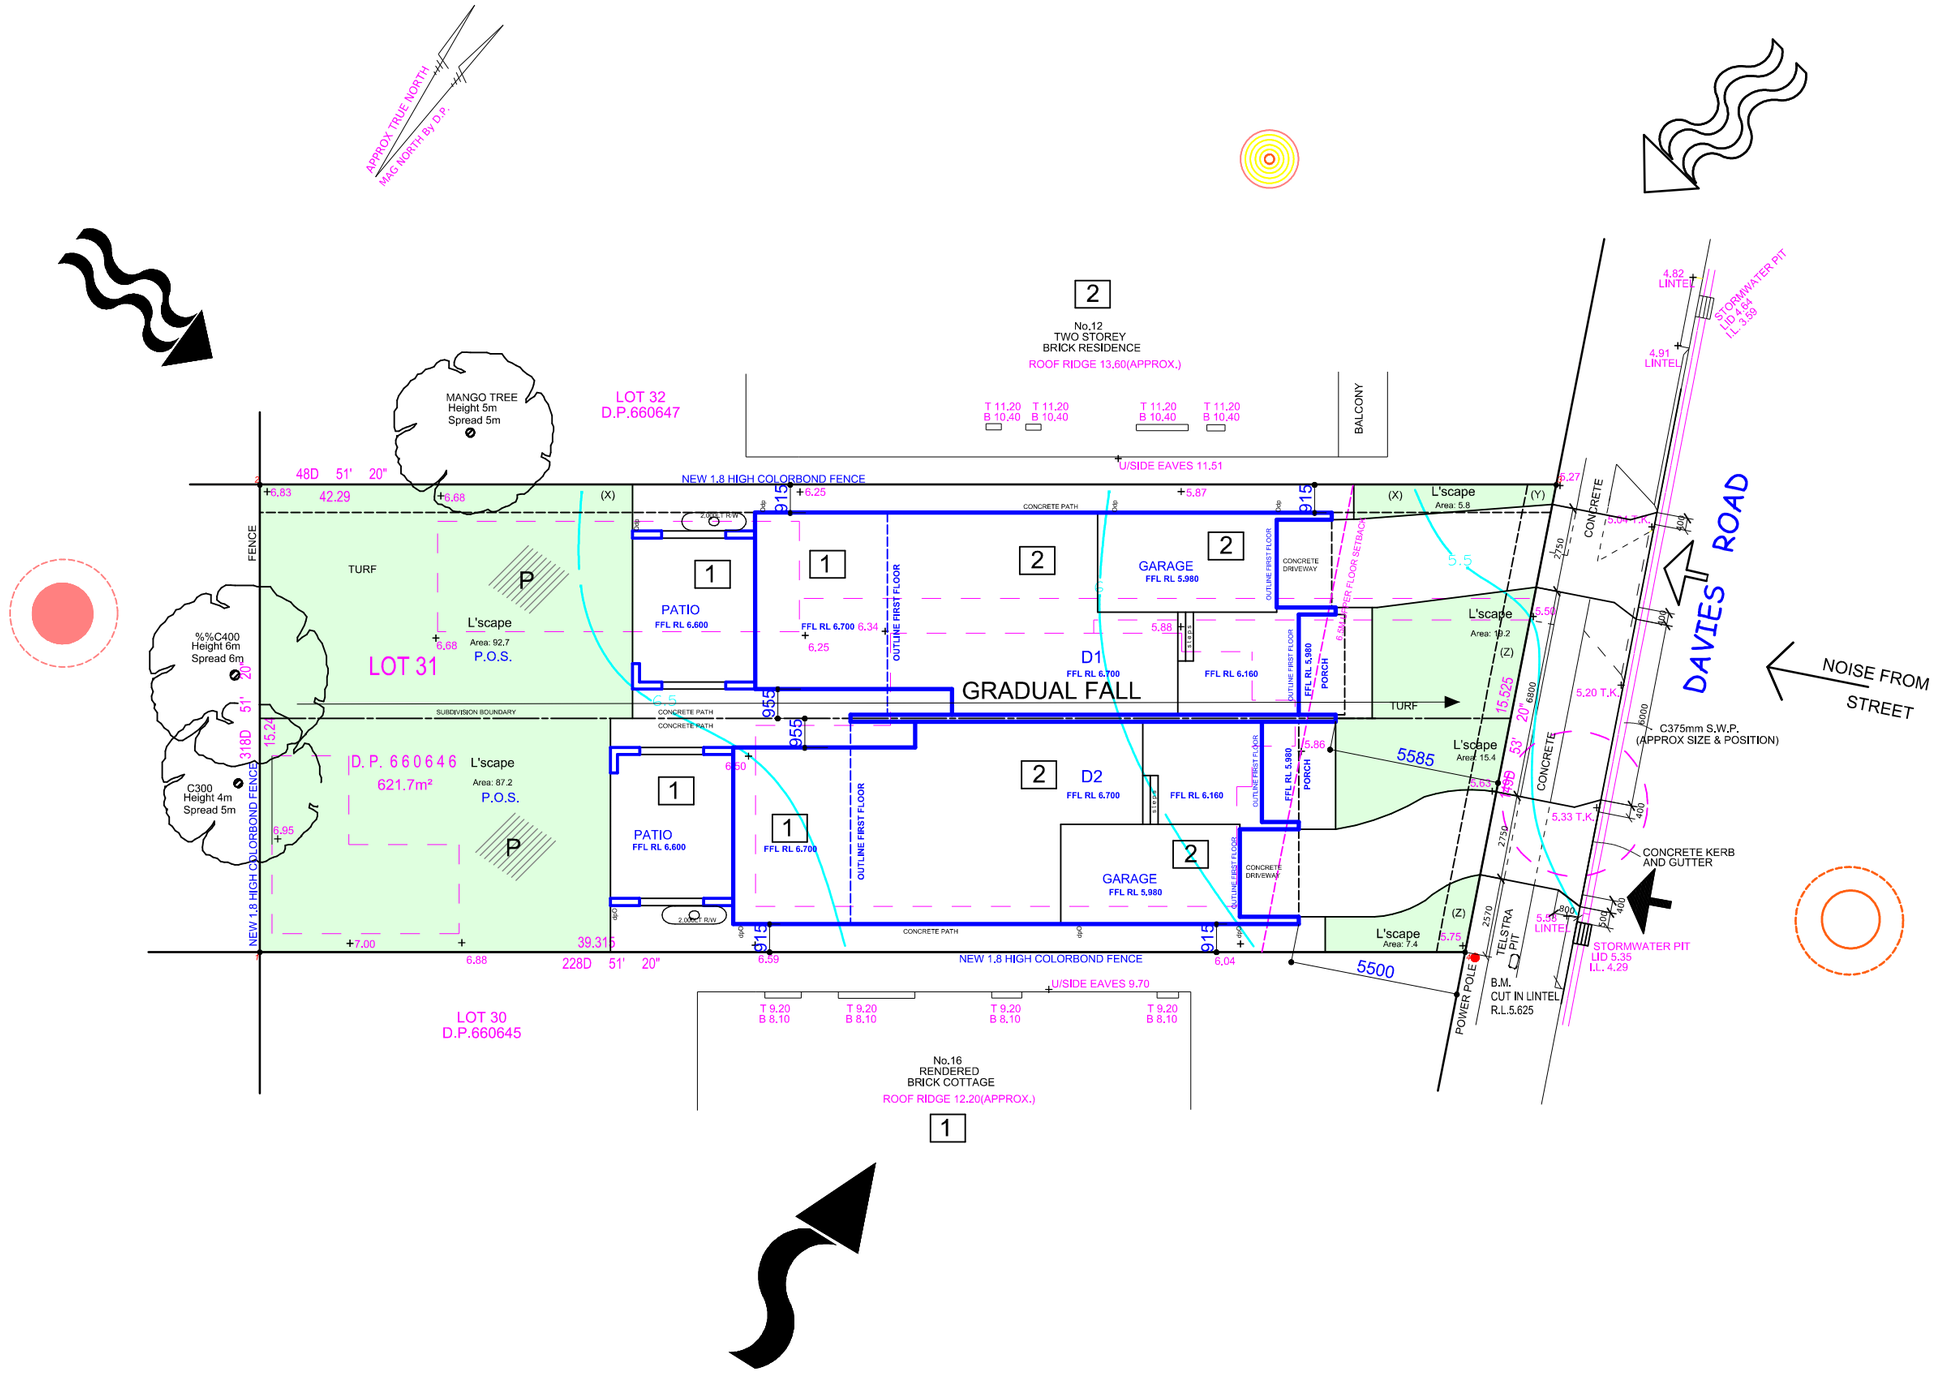

LEGEND

- SUN RISE
- NOON
- SUN SET
- Cold Winter Southerlies
- Cooling North Easterlies in Summer
- Cold Winter westerlies
- NOISE FROM STREET
- VEHICULAR ENTRY EXISTING
- VEHICULAR ENTRY PROPOSED
- P — PRIVATE OPEN SPACE
- 1/2 — NUMBER OF STORIES

dbb **design - basix - build**

M: **0417 45 888 6**
E : design@d-b-b.com
W: d-b-b.com

bdaa ACCREDITED BUILDING DESIGNER

experienced & practising designer & builder Since 1997

Client :
Mr & Mrs Phillip

Project Title :
Dual Occupancy & Torrens Title
Subdivision at:
L31, 14 Davies Road, Padstow dp660646

Not FOR CONSTRUCTION

No.	Date	Revision
E		
D		
C		
B		
A	28/06/22	DA SUBMISSION

Note:
-Do not scale off drawings
-All works to be setout by a registered survey
-Builder or contractor to verify all dimensions & levels as well notify the designer of any discrepancies prior to commencing any work
-Refer to Engineers drawings for structural details

© Copyright of design and information shown here is retained and authority is required for any reproduction.

-Not for Construction unless noted otherwise in the issue and revision block

SITE ANALYSIS

Scale:	Drawn By:	Drawing No.
1:200	dbb	10
Date:	Issue:	
05/05/22	DA-A	