E-06 **STREETSCAPE ELEVATION**
1:100

STREETSCAPE VIEW FROM DIRECTLY OPPOSITE

STREETSCAPE VIEW FROM OPPOSITE SOUTH

STREETSCAPE VIEW FROM OPPOSITE NORTH

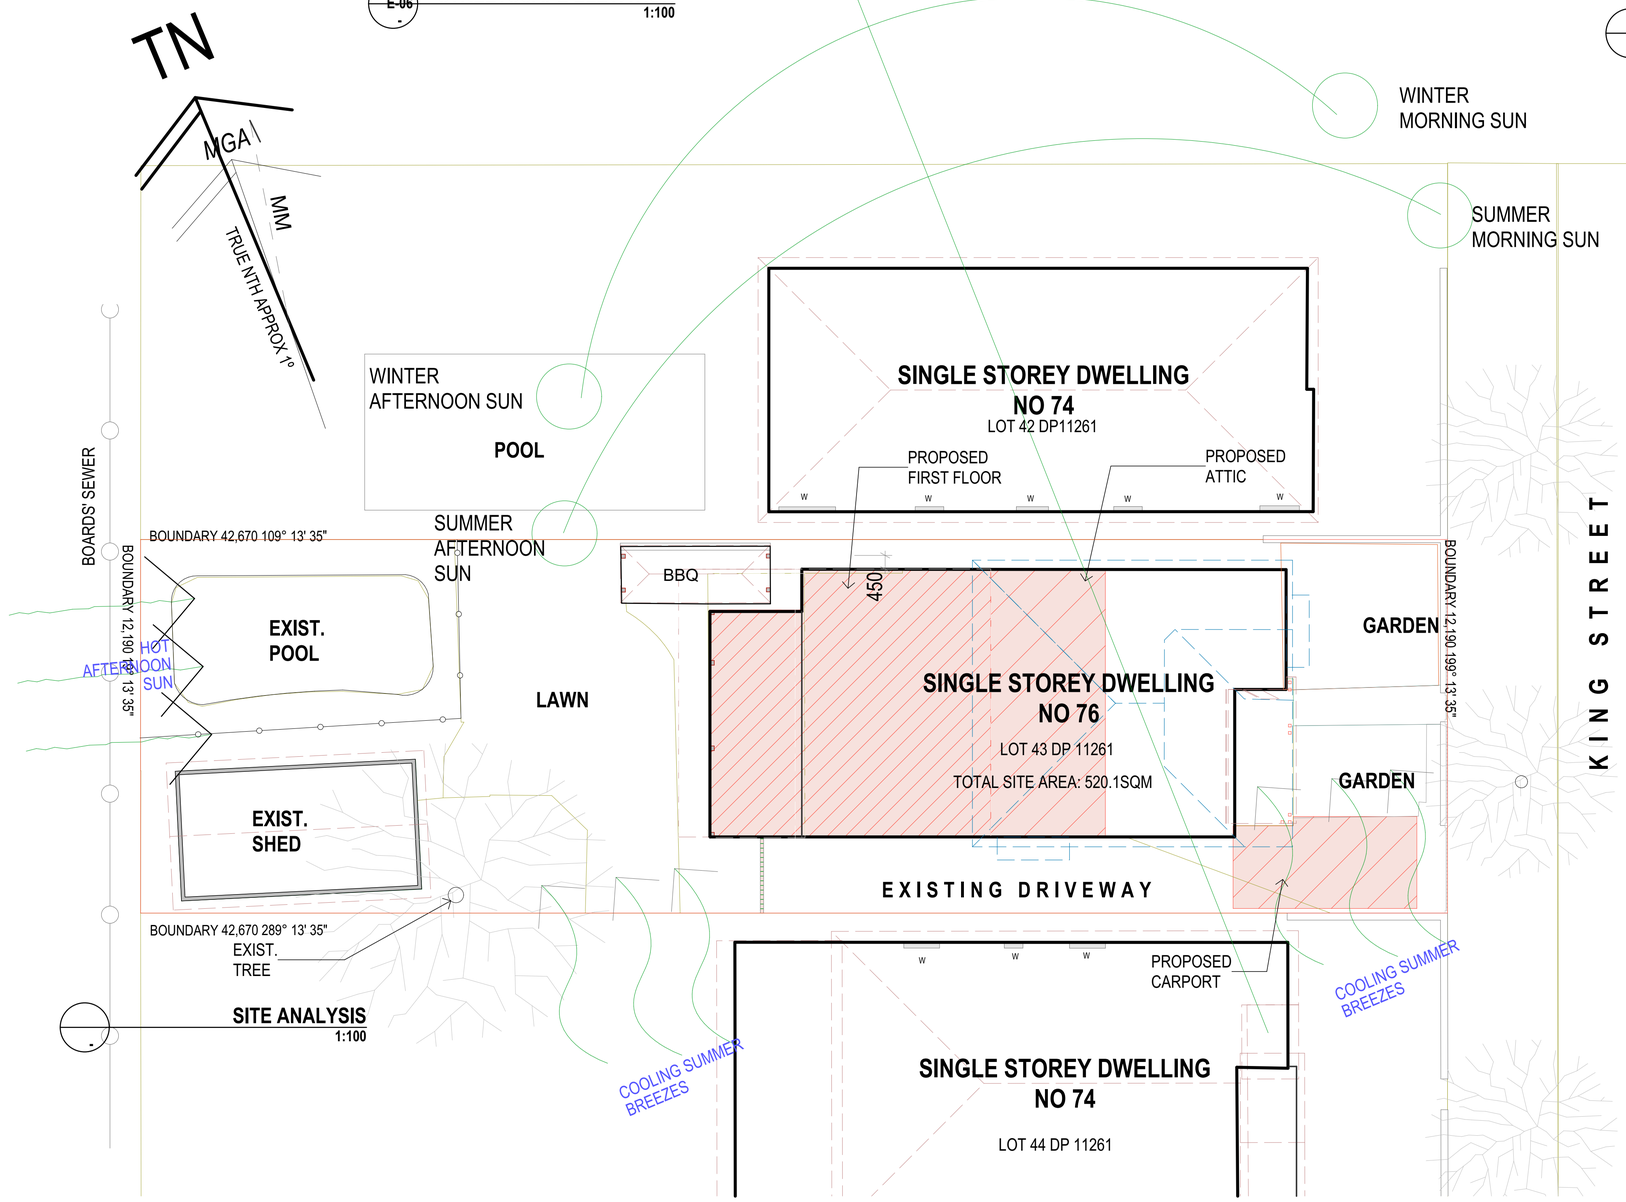

SITE ANALYSIS
1:100

1 2 3 4 5 10 15 20 Meters @ 1:100

Isabel **F FERREIRA**
Architects
nsw architects registration board no. 7036
3 Summit Street Earlwood NSW 2206
02 9787 5590
0414 272 998
isabel@iffarchitects.com.au

General Notes
The Builder shall check all dimensions and levels on site prior to construction.
Notify any errors, discrepancies or omissions to the architect.
Drawings shall not be used for construction purposes until issued for construction.
Do not scale drawings.
All boundaries and contours subject to survey

Rev	Comment	Issue Date
A.	DEVELOPMENT APPLICATION SUBMISSION	01/07/2022

CLIENT :
MR & MRS FARIA

SITE :
76 KING STREET ASHBURY NSW 2193
LOT 43 DP11261

PROJECT :
PROPOSED FIRST FLOOR ADDITIONS & ALTERATIONS TO EXISTING DWELLING

DRAWING TITLE :
SITE ANALYSIS

SCALE	PLOT DATE
AS NOTED AT A1	1/07/2022
SITE ID/DESCRIPTION: LOT 43 DP11261	TOTAL PAGES IN SET: / REVISION NO.: A
PROJECT NO.: 21271	DRAWING NO.: 000