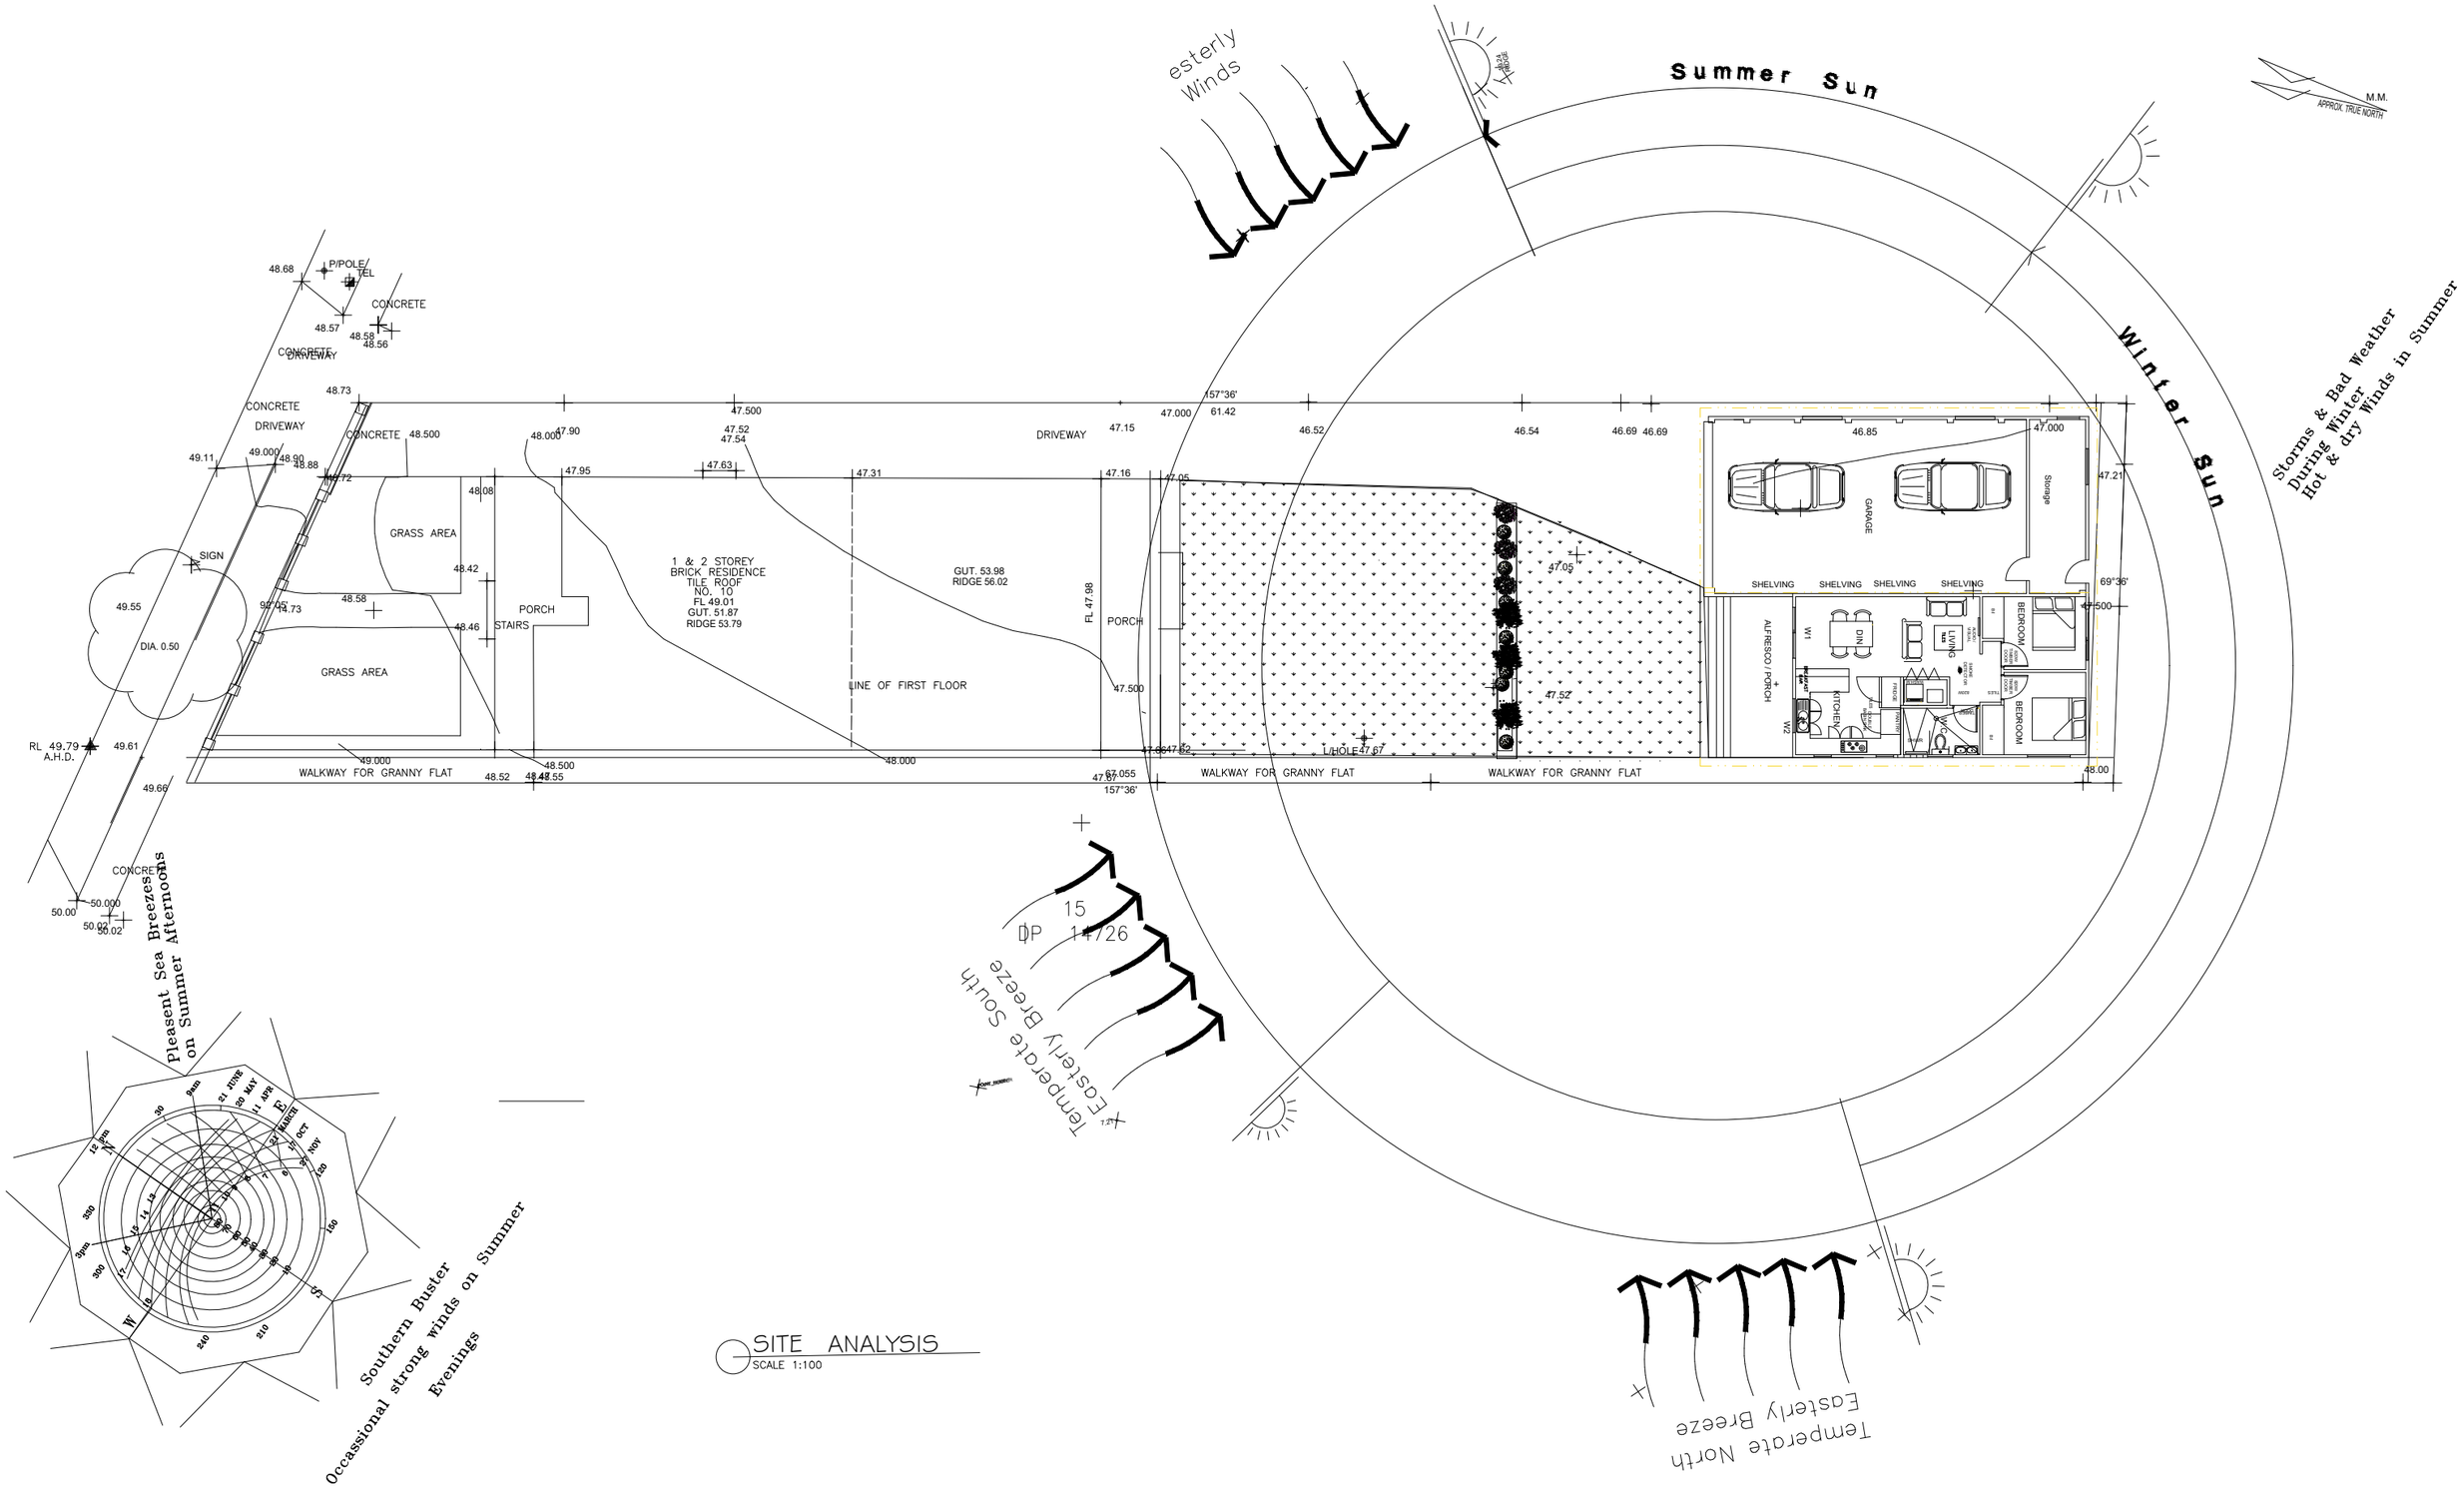

SITE ANALYSIS
SCALE 1:100

NOTES:
- This drawing is copyright and the property of DEZKON
- Larger scale drawings and written dimensions take
- Do not scale from drawings, all dimensions to be verified on site before commencement of work.
- All discrepancies to be brought to the attention of the author.

	AMENDED	DATE
A		
B		
D		

Project No.:	AA1209
Scale :	AS SHOWN
Architect :	BJ
Checked :	HJ
20 June 2022	

Drawing No.:

Approved : OK

Rev.

Client: MR Ken

Project: 10 Shorter Ave Beverly Hills

Drawing Title: ELEVATION

DEZKON
5/12-14 Lancaster Ave Punchbowl
NSW AUSTRALIA
Telephone: 0415 228660
email: aakta1@hotmail.com