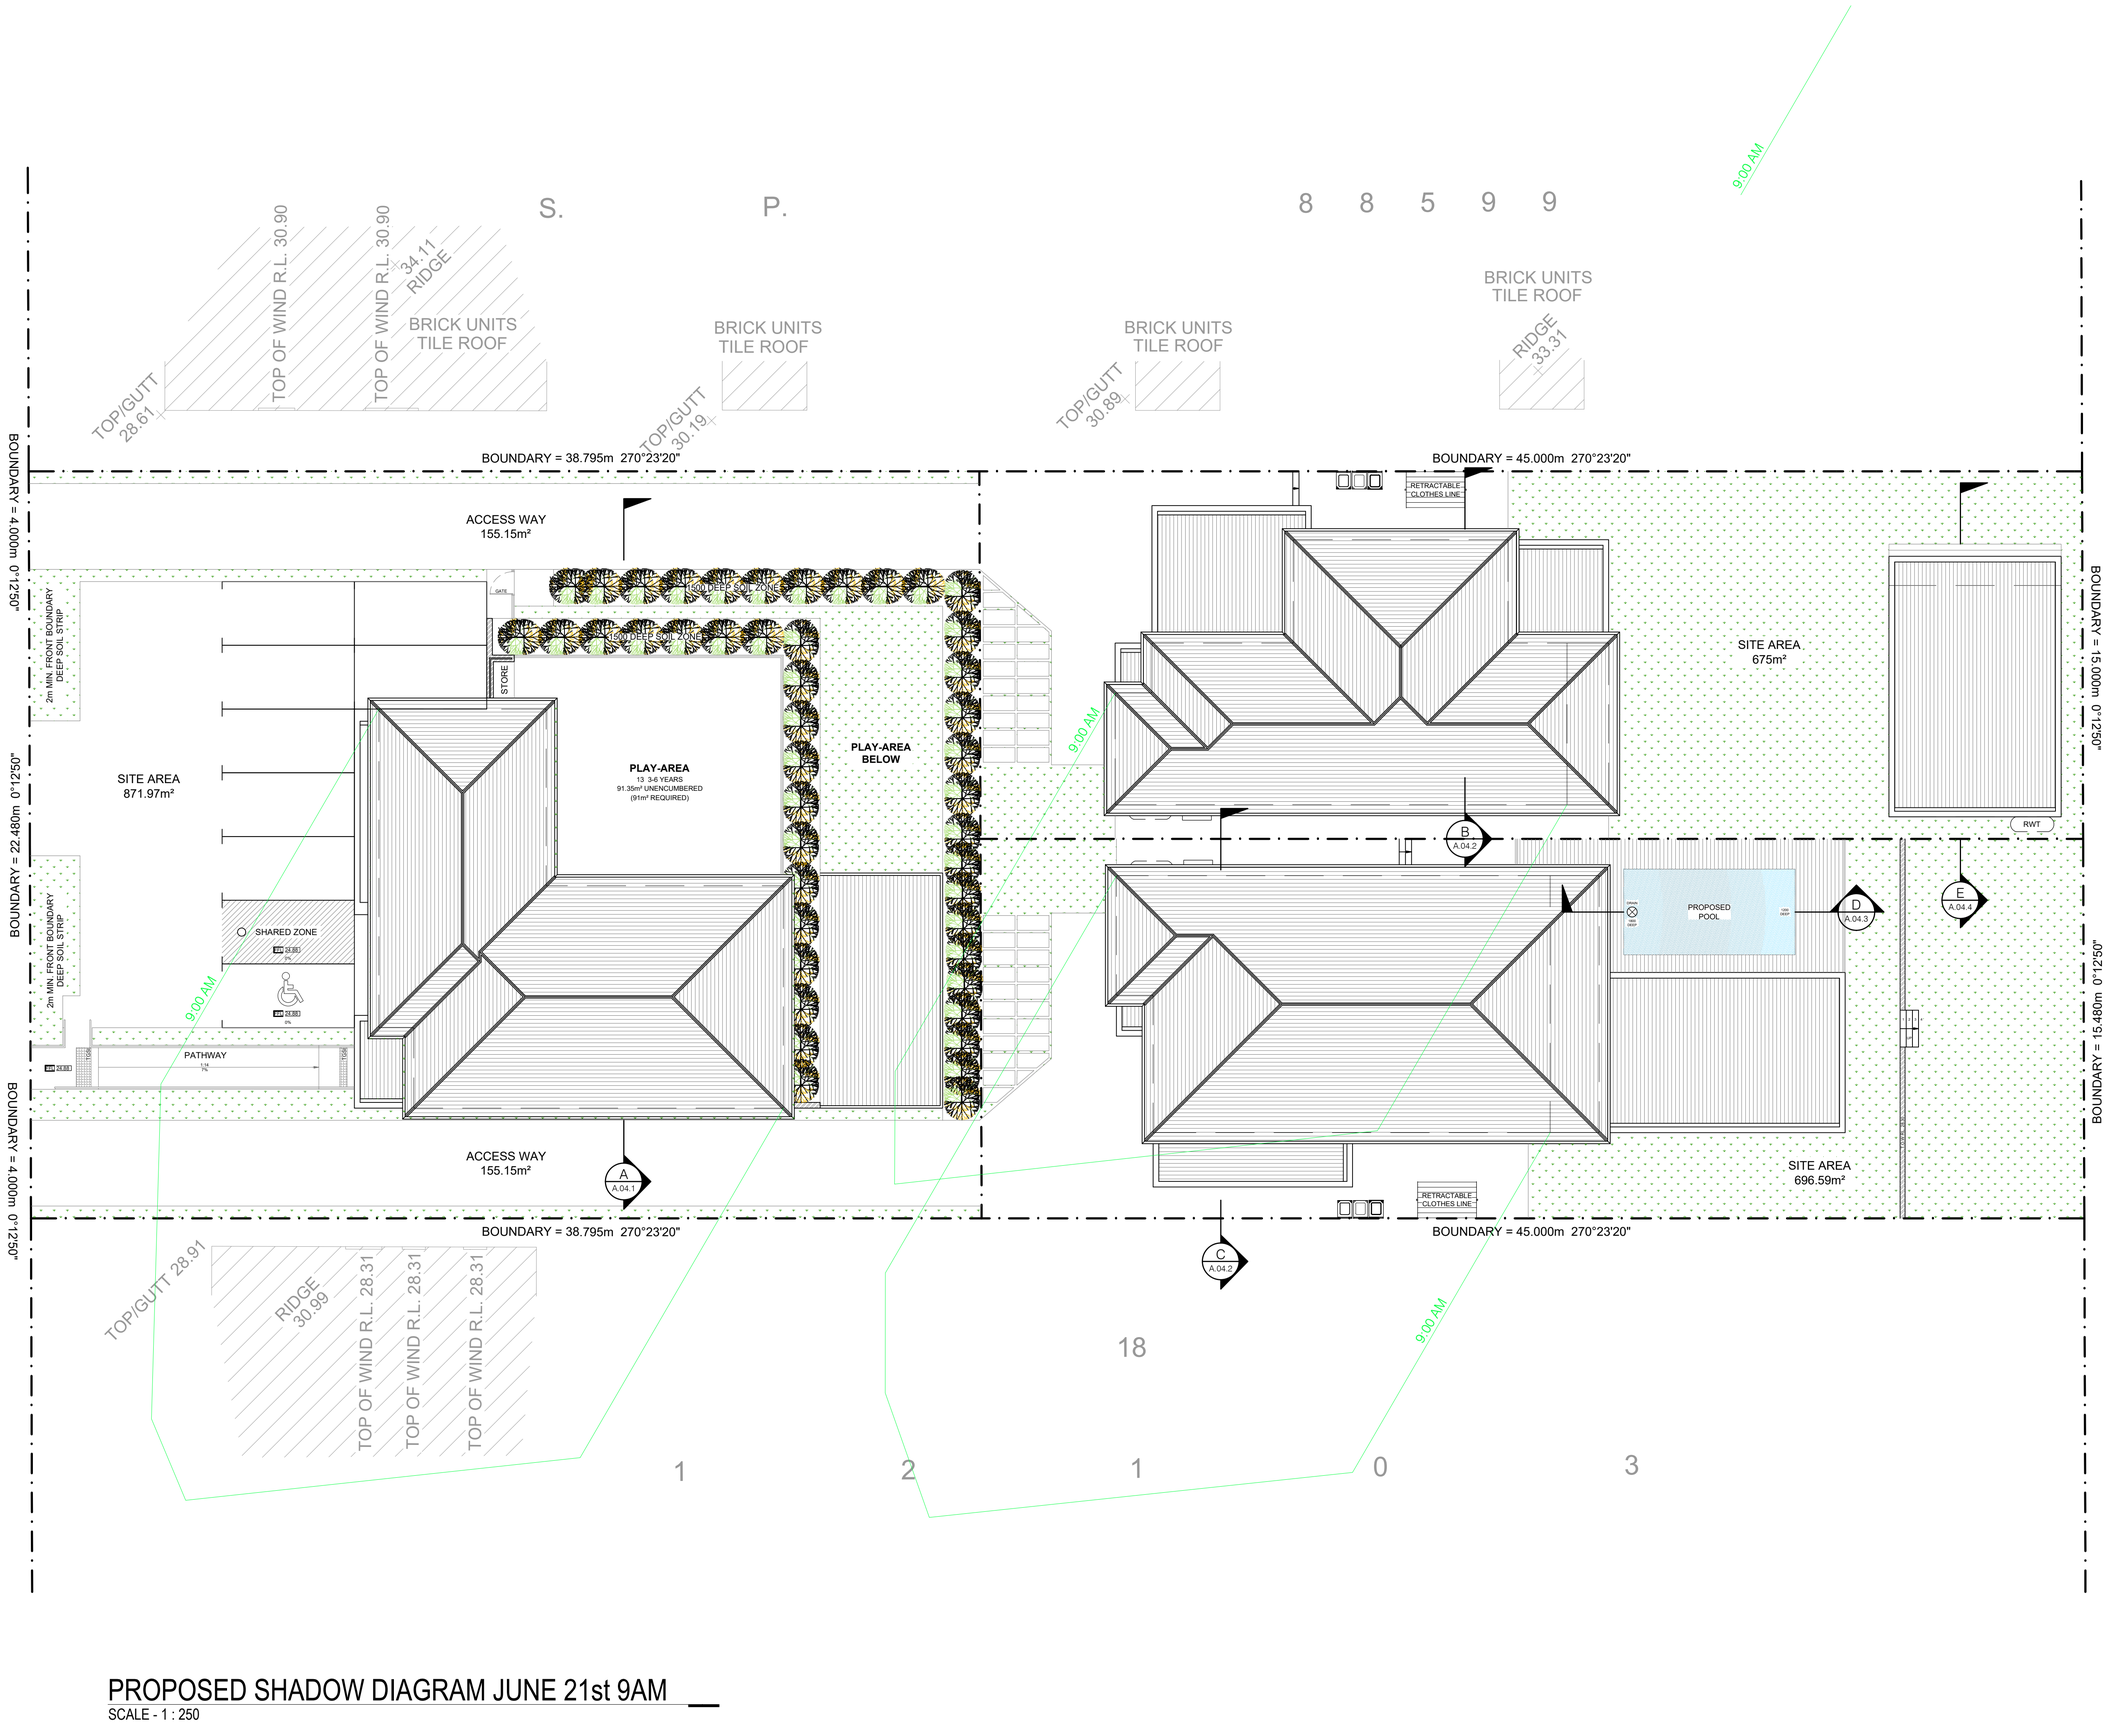


## PROPOSED SHADOW DIAGRAM JUNE 21st 9AM

SCALE - 1 : 250


# FEMME BUILD

NEW CONSTRUCTION
REMODELS
ADDITIONS
RENOVATIONS

0403 132 106
info@femmebuild.com.au



COPYRIGHT 2022 FEMME BUILD
REPRODUCTION OF THE WHOLE OR PART OF THE DOCUMENT CONSTITUTES AND INFRINGES COPYRIGHT. THE INFORMATION, IDEAS AND CONCEPTS CONTAINED IN THIS DOCUMENT IS / ARE CONFIDENTIAL. THE RECIPIENT(S) OF THIS DOCUMENT IS / ARE PROHIBITED FROM DISCLOSING SUCH INFORMATION IDEAS AND CONCEPTS TO ANY PERSON WITHOUT PRIOR WRITTEN CONSENT OF THE COPYRIGHT HOLDER. CONTRACTOR TO CHECK AND VERIFY ALL LEVELS, DATUMS & DIMENSIONS ON SITE AND SHALL REPORT ANY DISCREPANCIES OR OMISSIONS TO THIS OFFICE PRIOR TO START OF WORK & DURING THE CONSTRUCTION PHASE. THIS DRAWING IS TO BE READ AND UNDERSTOOD IN CONJUNCTION WITH STRUCTURAL, MECHANICAL, ELECTRICAL AND OR ANY OTHER CONSULTANTS DOCUMENTATION AS MAY BE APPLICABLE TO THE PROJECT PRIOR TO START OF WORK & ITS DURATION. MEASUREMENT SCALING OF THIS DRAWING SHALL ONLY BE PERMITTED IN ITS DIGITAL FORM.


| REV | DESCRIPTION | BY | DATE |
|---|---|---|---|
| 01 | DEVELOPMENT APPLICATION | SK | 12.05.22 |
| REV | AMENDMENT DETAILS | BY | DATE |

PROJECT STAGE
DEVELOPMENT APP.

PROJECT DETAILS
NEW DEVELOPMENT
21-23 ELLIS STREET,
CONDELL PARK NSW 2200

CLIENT DETAILS
MR NAFTI

DRAWING TITLE
PROPOSED SHADOW DIAGRAMS - JUNE 21

DRAWN
SK

DESIGNED
FB

CHECK
FB

NORTH

DATE DRAWN
MAY 2022

DRAWING SCALE
1 :250

SHEET SIZE
A3

0 1m 2m 3m 4m 5m 7.5m 10m 12.5m
1:125 @ A1 ▪ 1:250 @ A3 ▪ 1:707 @ A4

bdaa
ACCREDITED
BUILDING DESIGNER

ACCREDITATION NUMBER: 6613
MEMBER NUMBER: 6763-21

| PROJECT NUMBER | DRAWING NUMBER | REVISION |
|---|---|---|
| FB0022 | A.06.1 | 01 |