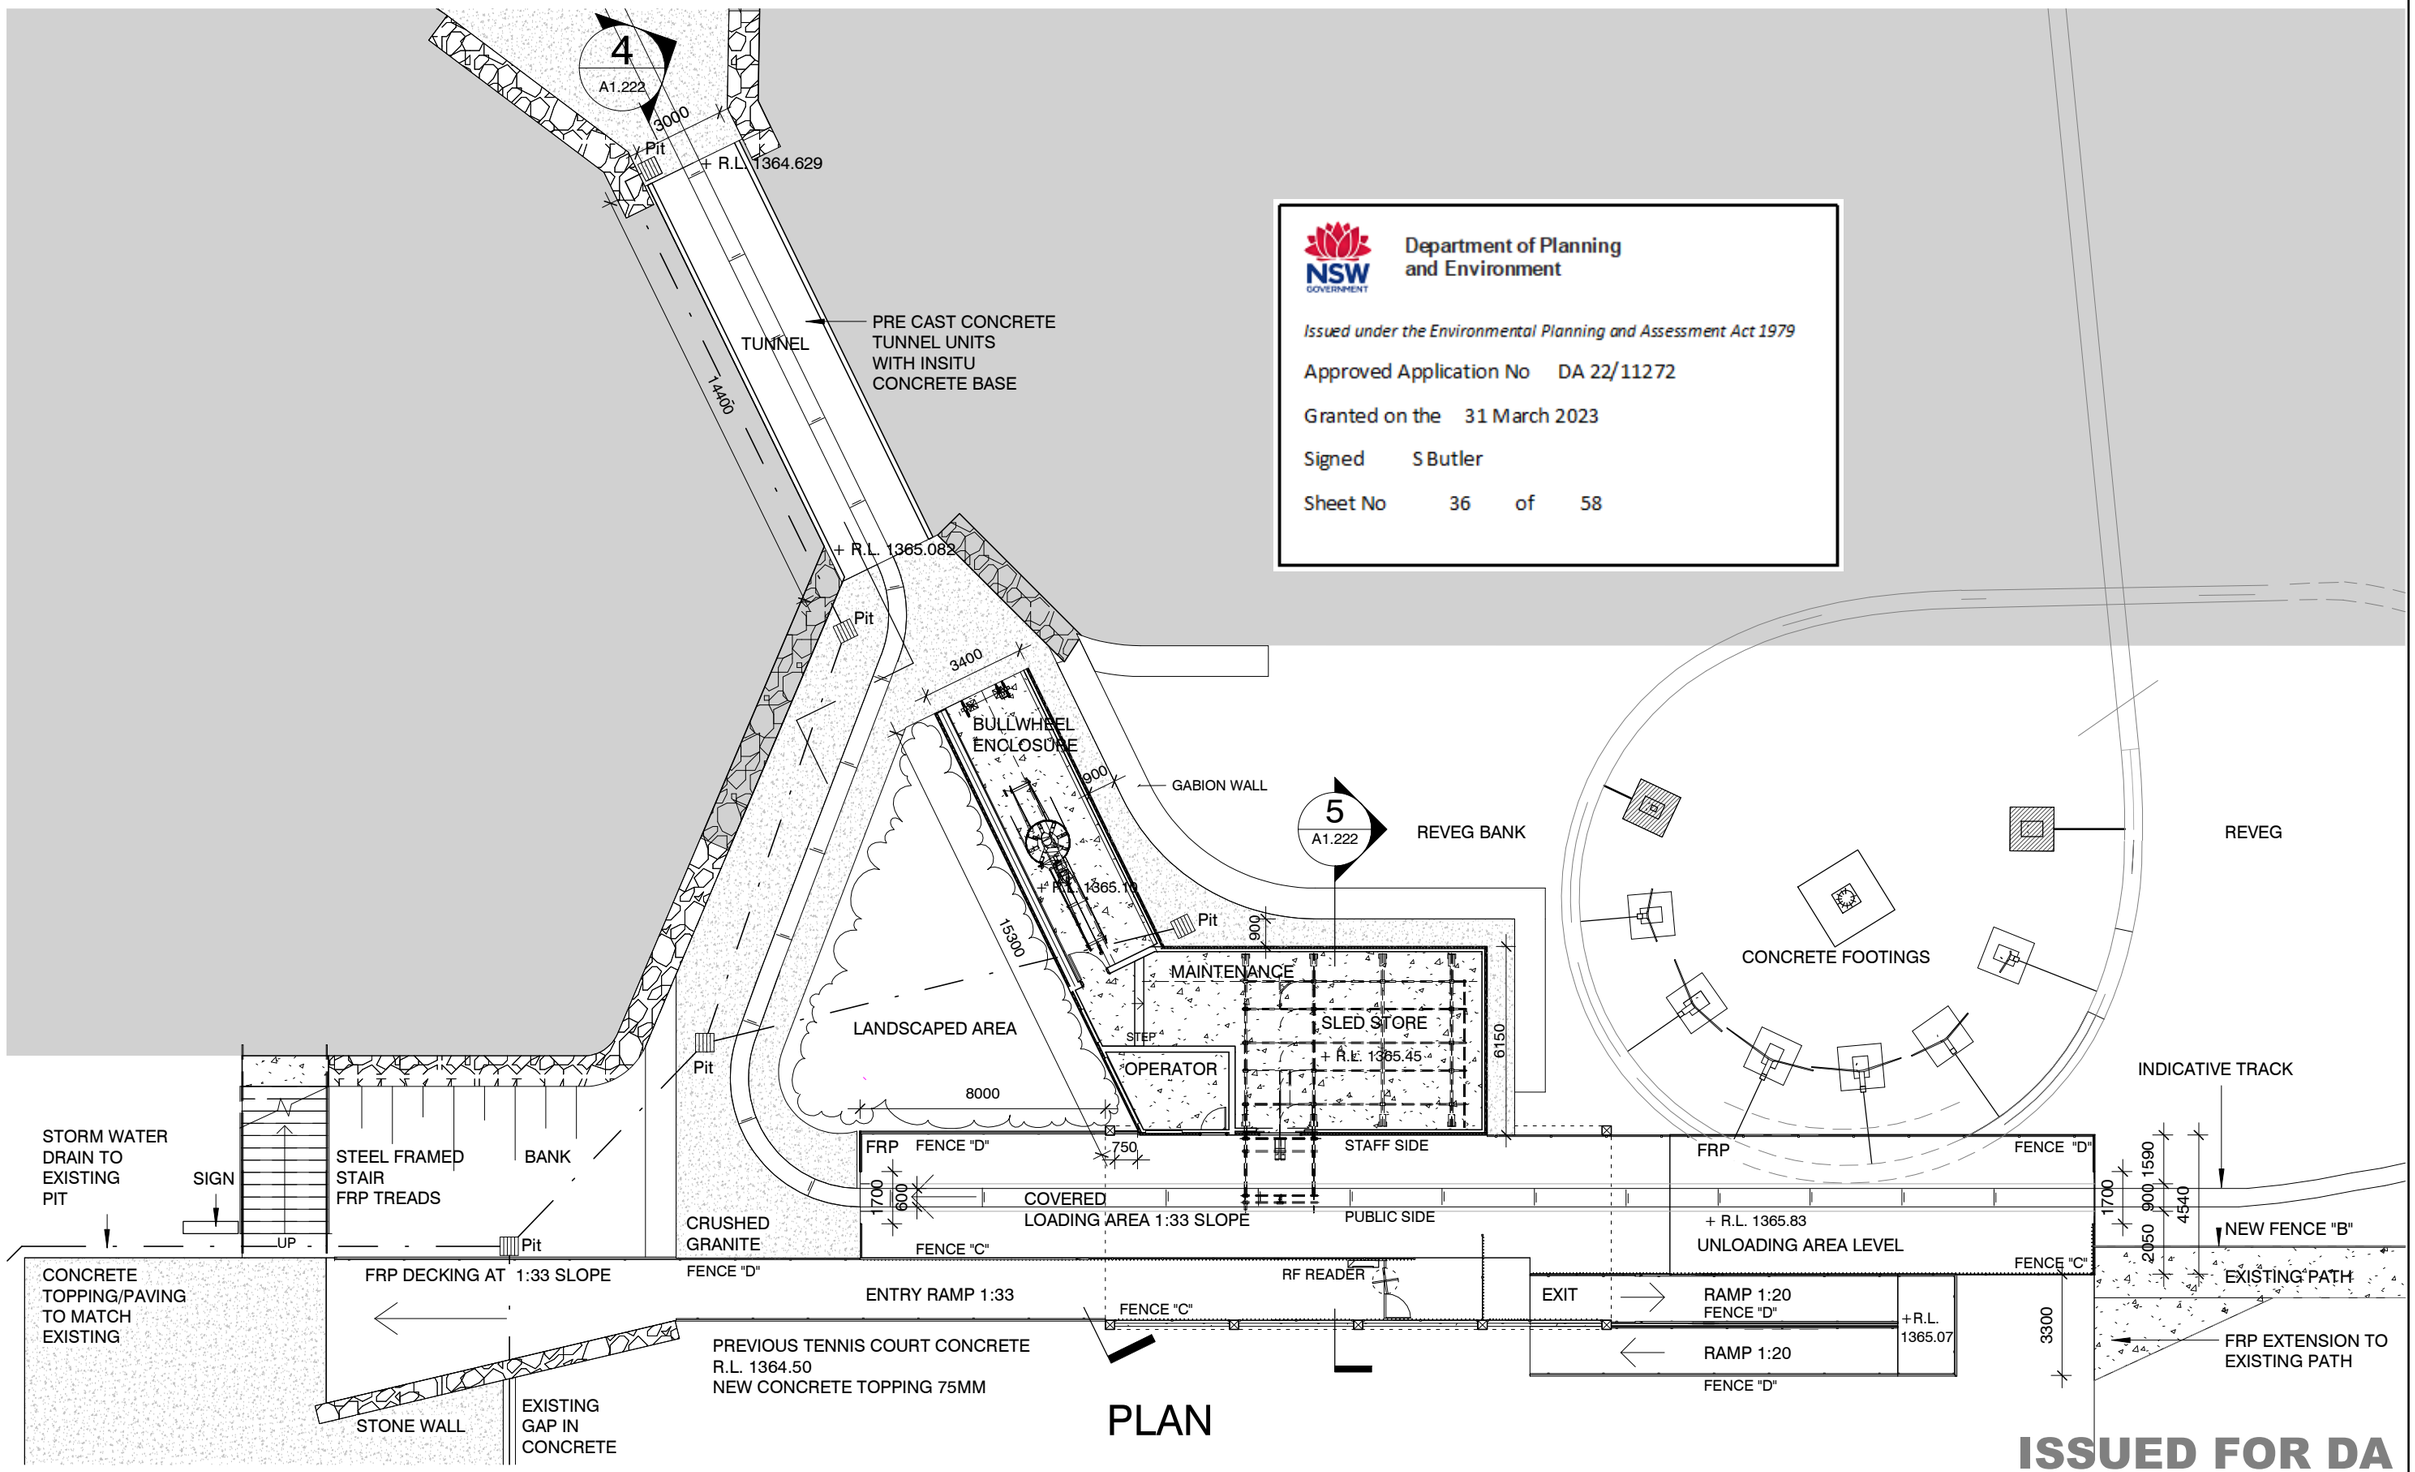

Department of Planning and Environment

Issued under the Environmental Planning and Assessment Act 1979

Approved Application No DA 22/11272

Granted on the 31 March 2023

Signed S Butler

Sheet No 36 of 58

PLAN

ISSUED FOR DA

PRINT DATE: 14/04/2022 12:38:25 PM

ISSUE	DATE	SUBJECT	AUTHORISED
A	25/03/22	ISSUED FOR REVIEW	RG
B	14/04/22	ISSUED FOR DA	RG

PROJECT MANAGER

SERVICES

STRUCTURE & CIVIL

This drawing should be read in conjunction with all relevant contracts, specifications and drawings. Dimensions are in millimetres. Levels are metres. Do not scale off drawings. Use figured dimensions only. Check dimensions on Site. Report discrepancies immediately.

PROJECT
ALPINE COASTER & ASSOCIATED WORKS

VALLEY TERMINAL PRECINCT
THREDBO

CLIENT
Kosciuszko Thredbo Pty Ltd

SHEET STATUS
ISSUED FOR DA

ARCHITECT
djrd architects
T +612 9319 2955
ABN: 48 942 921 969
Nominated Architects:
Andrew Hipwell 6562
Daniel Beekwilder 6192
63 Myrtle Street
Chippendale NSW 2008
Sydney Australia
djrd.com.au

DRAWN	SCALE AT A3	ISSUE DATE
Author	1 : 200	14/04/22

DESCRIPTION
BOTTOM STATION PLAN

PROJECT No	DRAWING No	REVISION
20 413	A1.220	B