Department of Planning and Environment

Issued under the Environmental Planning and Assessment Act 1979

Approved Application No DA 22/11272

Granted on the 31 March 2023

Signed S Butler

Sheet No 9 of 58

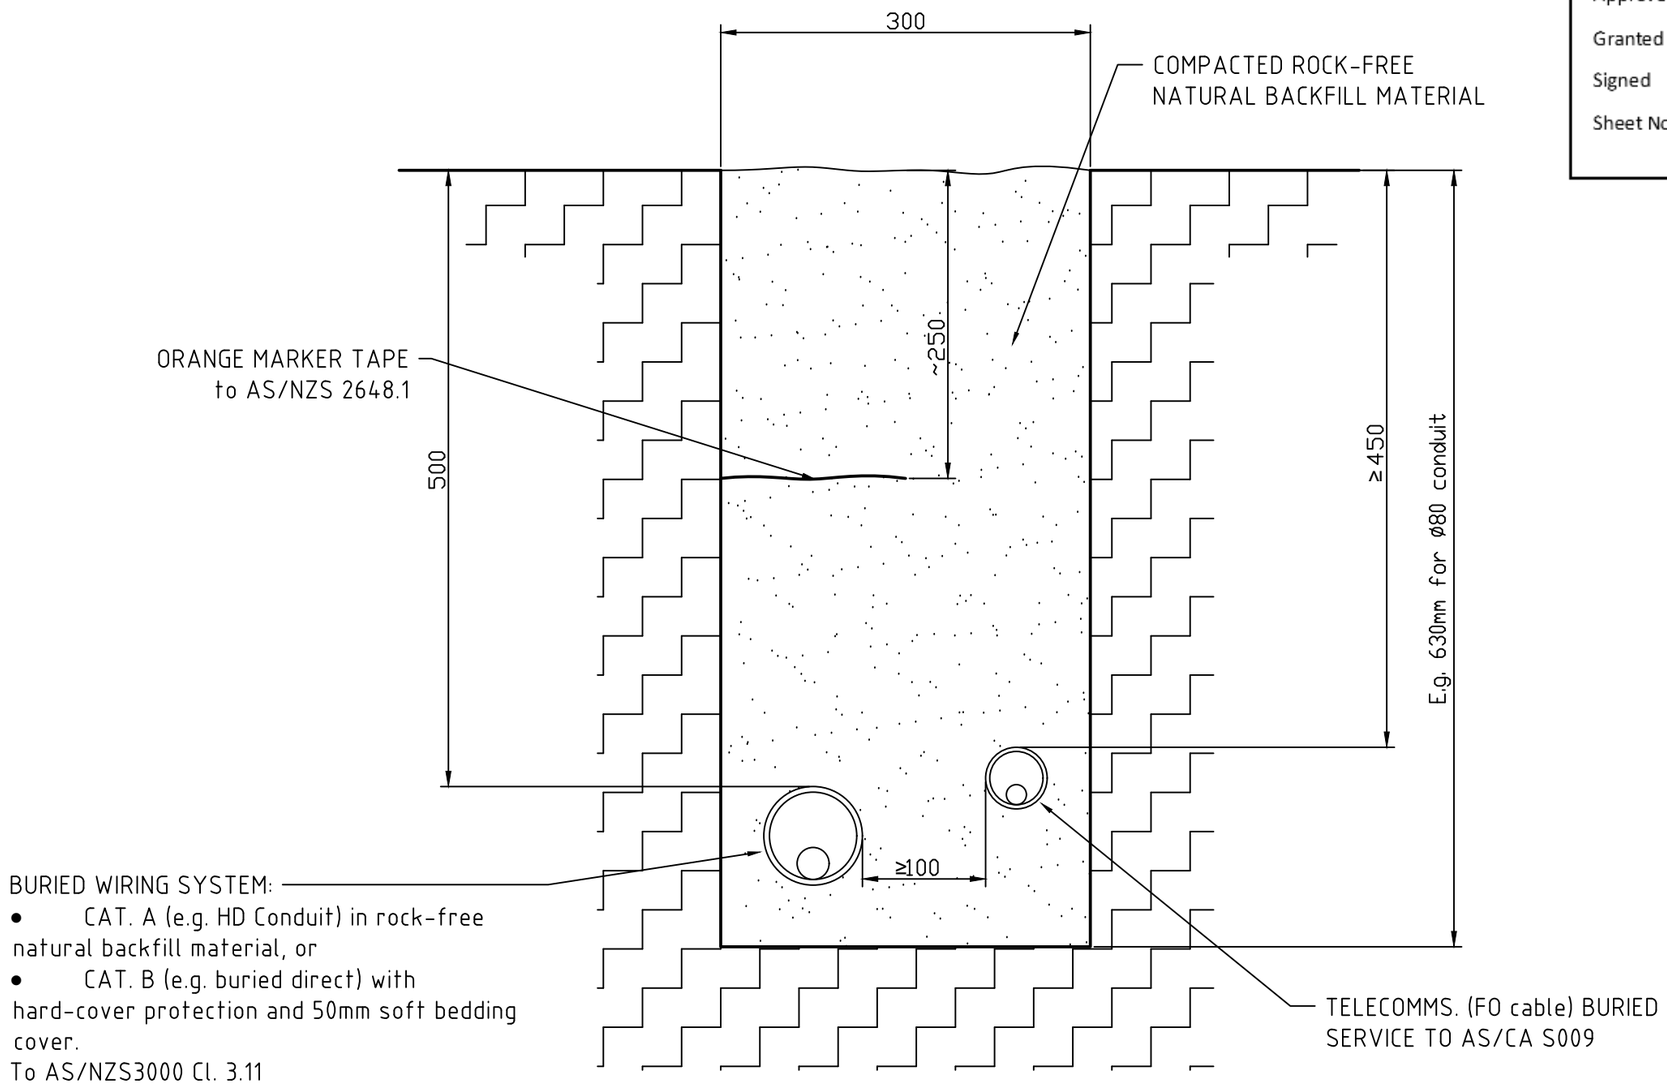

THREDBO

All dimensions in "mm" unless otherwise noted

Rev	Date	Description
0	08/12/2022	Original release for DA

Item ref	Quantity	Title/Name, designation, material, dimension etc		Article No./Reference	
Designed by RMN	Checked by	Approved by - date RMN - 12/12/2022	File name AC-901r0	Date 07/12/2022	Scale

ALPINE COASTER
Electrical Services

Buried cables - trench details

AC-901 | Edition 0 | Sheet 1/1

© COPYRIGHT - KOSCIUSZKO THREDBO PTY. LTD.
NOT TO BE UTILISED OR COPIED IN PART, OR IN WHOLE, WITHOUT PERMISSION

G:\Engineering\Autocad Source Files\Drawings\Alpine Coaster\AC-901r0.dwg, 12/12/2022 1:37:52 PM