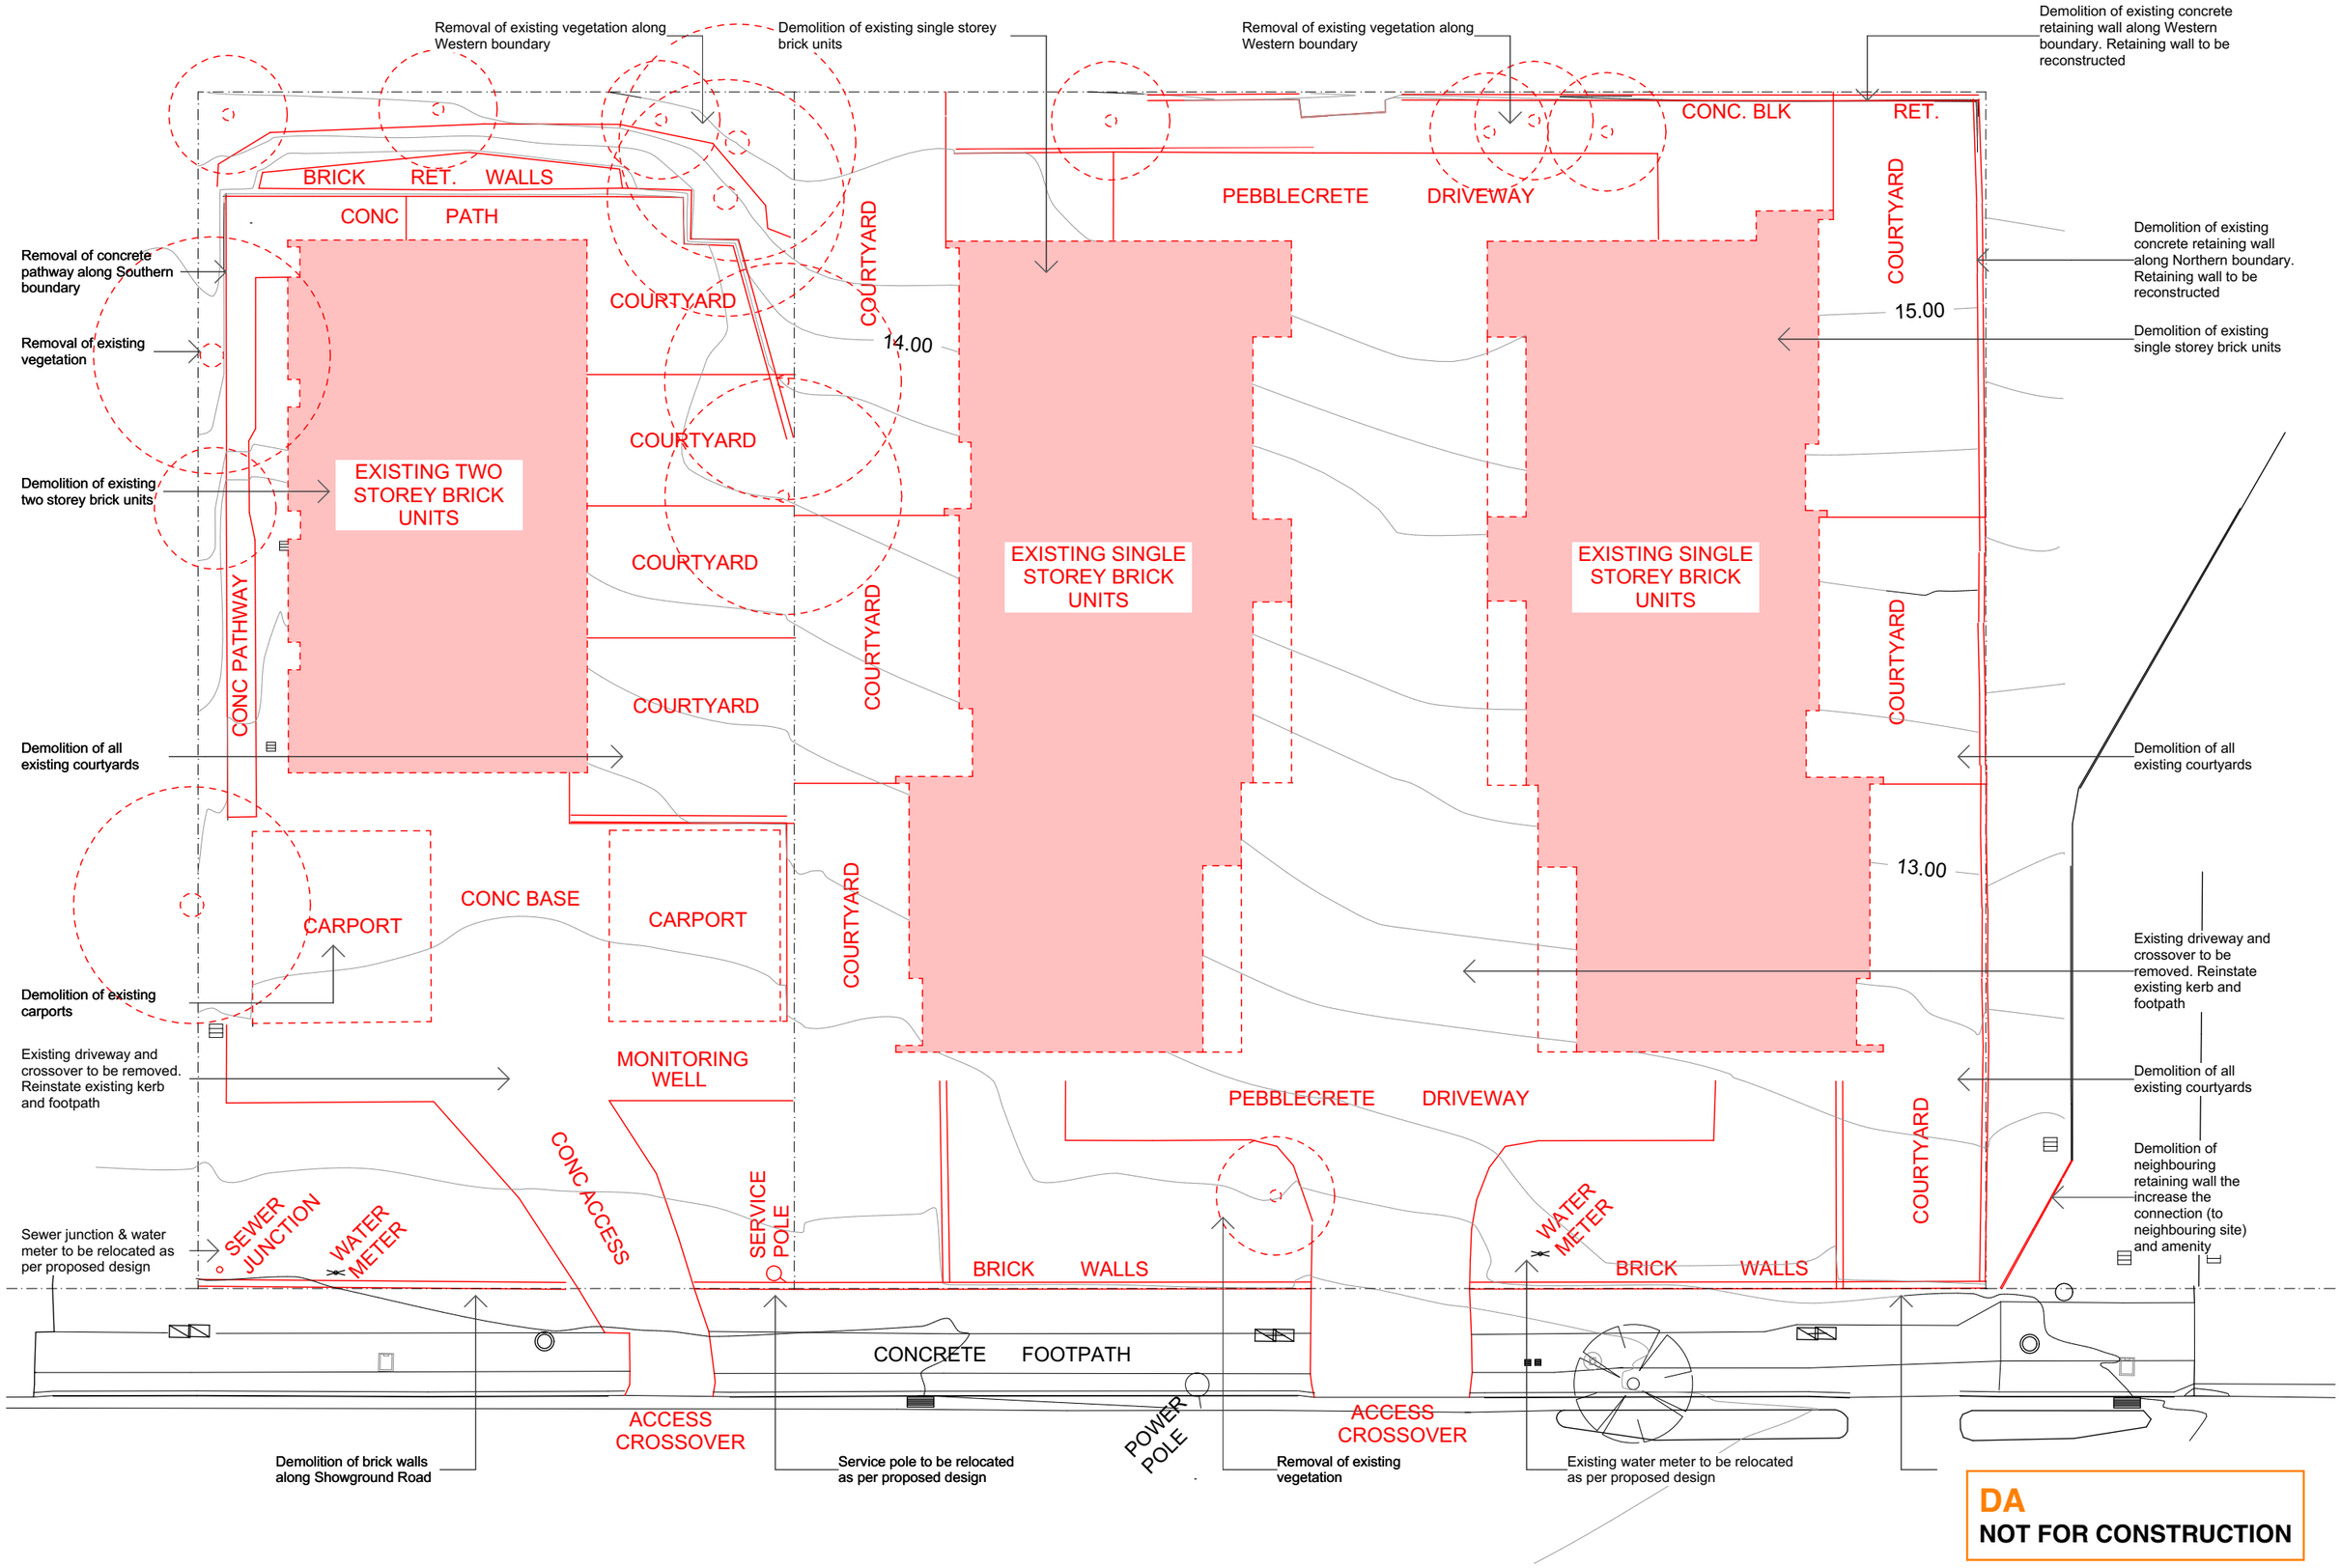

DA
NOT FOR CONSTRUCTION

elevation ARCHITECTURE

(07) 3251 6900 info@elevationarchitecture.com.au

Revision		
A	Additional DA Drawings	21/07/2022

Project
Integrated Medical Office Building and Specialist Disability Accommodation
60, 62 & 64 Showground Road Gosford NSW

Client
CHP

Architect
GA

Drawn
DS

Stage
Concept

Status
DA (NOT FOR CONSTRUCTION)

Project No.
1174-03

Scale
1:200 at A3

Demolition Plan

A-DA-01.03

Revision
A

Elevation Architecture Pty Ltd ACN 606 170 807 © Copyright reserved this document is and shall remain the property of Elevation Architecture. Unauthorised use of this document in any form whatsoever is prohibited. All information to be printed in colour. Figured dimensions take precedence over scale dimensions. Contractors must verify all dimensions on site before commencing any work or making shop drawings.

P:\Data 1\1174-03 Showground Road Integrated Medical Office Building\5.2 Development Application\5.2.1 Arch\CAD\1174-03_Master DA 24 - Updated.pln