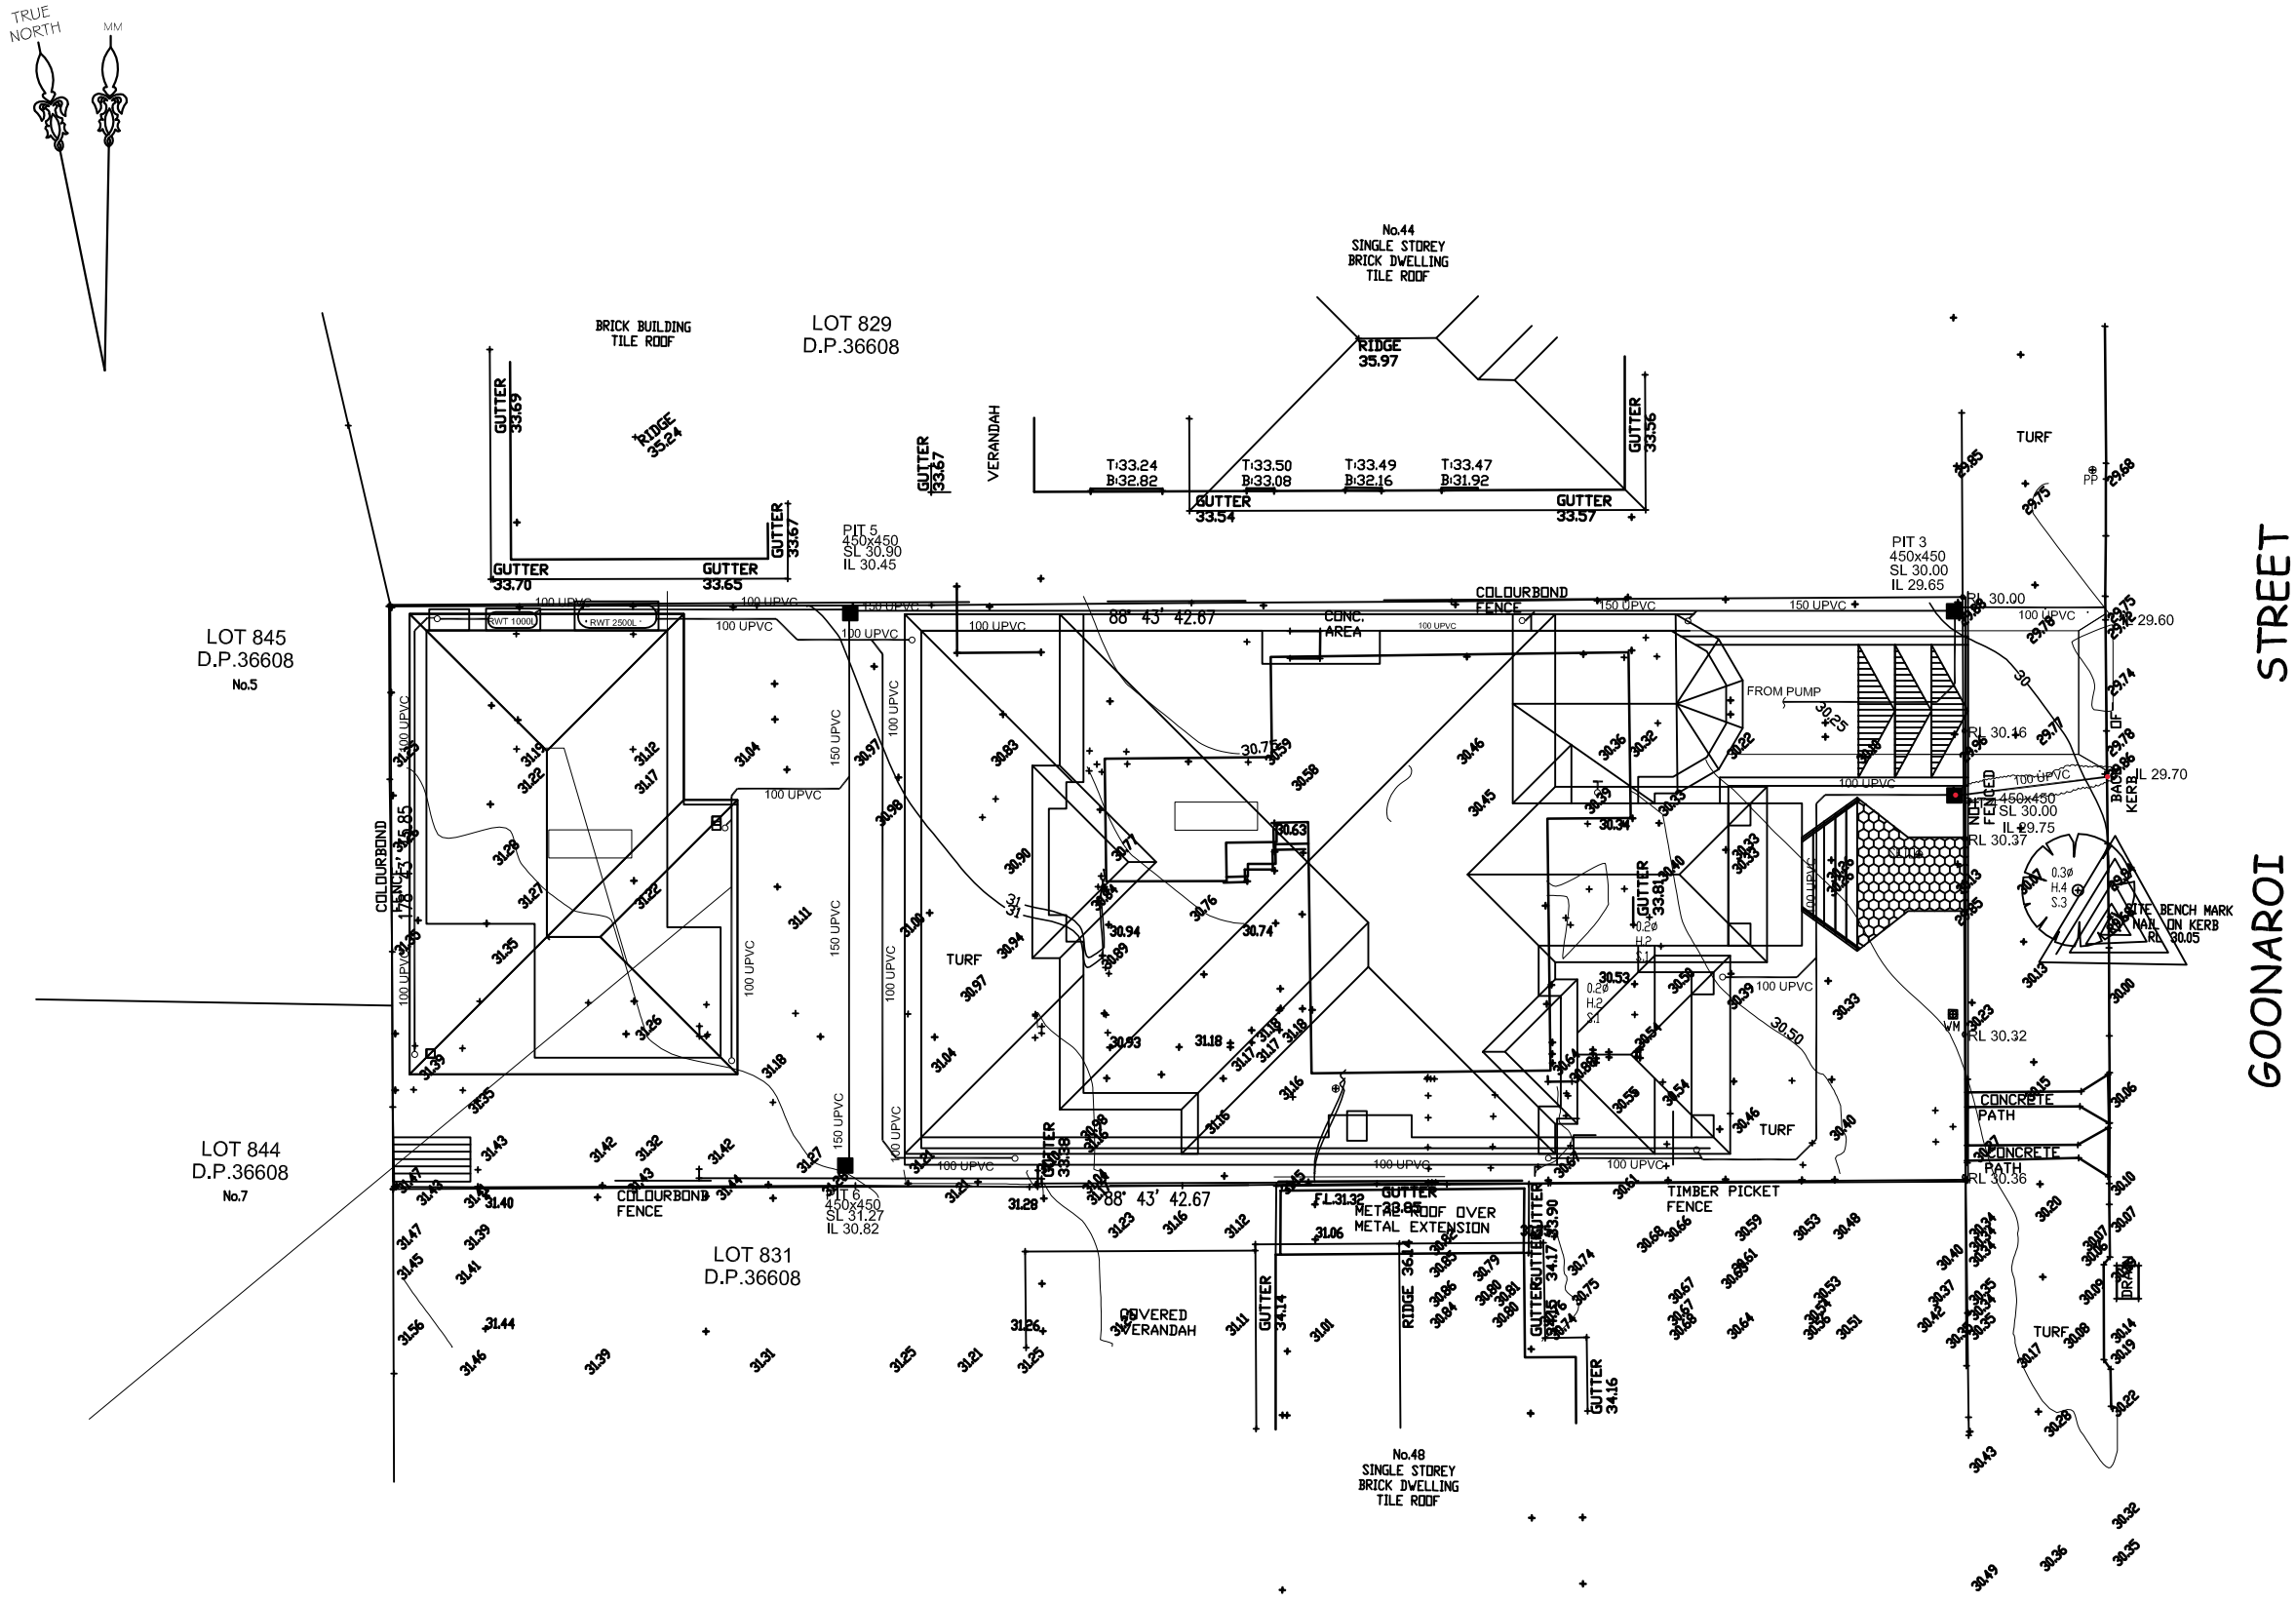

MLE DESIGNS PTY. LTD. FOR RESIDENTIAL BUILDINGS ABN 9 - 11 Stewart Lane, BANKSTOWN N.S.W. 2200	Mailing Address: P. O. BOX 36 BANKSTOWN N.S.W. 2200 Ph:(02) 9793 9017 Mob:0413 413 770 E-Mail : grconstruction@bigpond.com COPYRIGHT: This design and any other content on this drawing remains the property of MLE Designs P/L. It cannot be copied or reproduced in part or whole or used in any way without the written permission of MLE DESIGNS Pty.Ltd.	PROJECT: PRIMARY & SECONDARY DWELLINGS ADDRESS: 46 GOONAROI STREET, VILLAWOOD CLIENT: ABRAHAM & GRACE GHOSSAIN TITLE: ROOF & SURFACE DRAINAGE AUTHORITY: THE CITY OF CANTERBURY BANKSTOWN	DATE: 05.06.19 DESIGNED BY: GABRIEL ALAGHA SCALE 1/200 DWG NUMBER STORM-02 JOB NUMBER 46GOONAROI PAGE 2 OF 4

ISSUE	AMENDMENT	DATE
A	FOR CC SUBMISSION	05.06.19
B	CONNECT P4 TO GUTTER	18.08.2022
C		

SIGNED BY: