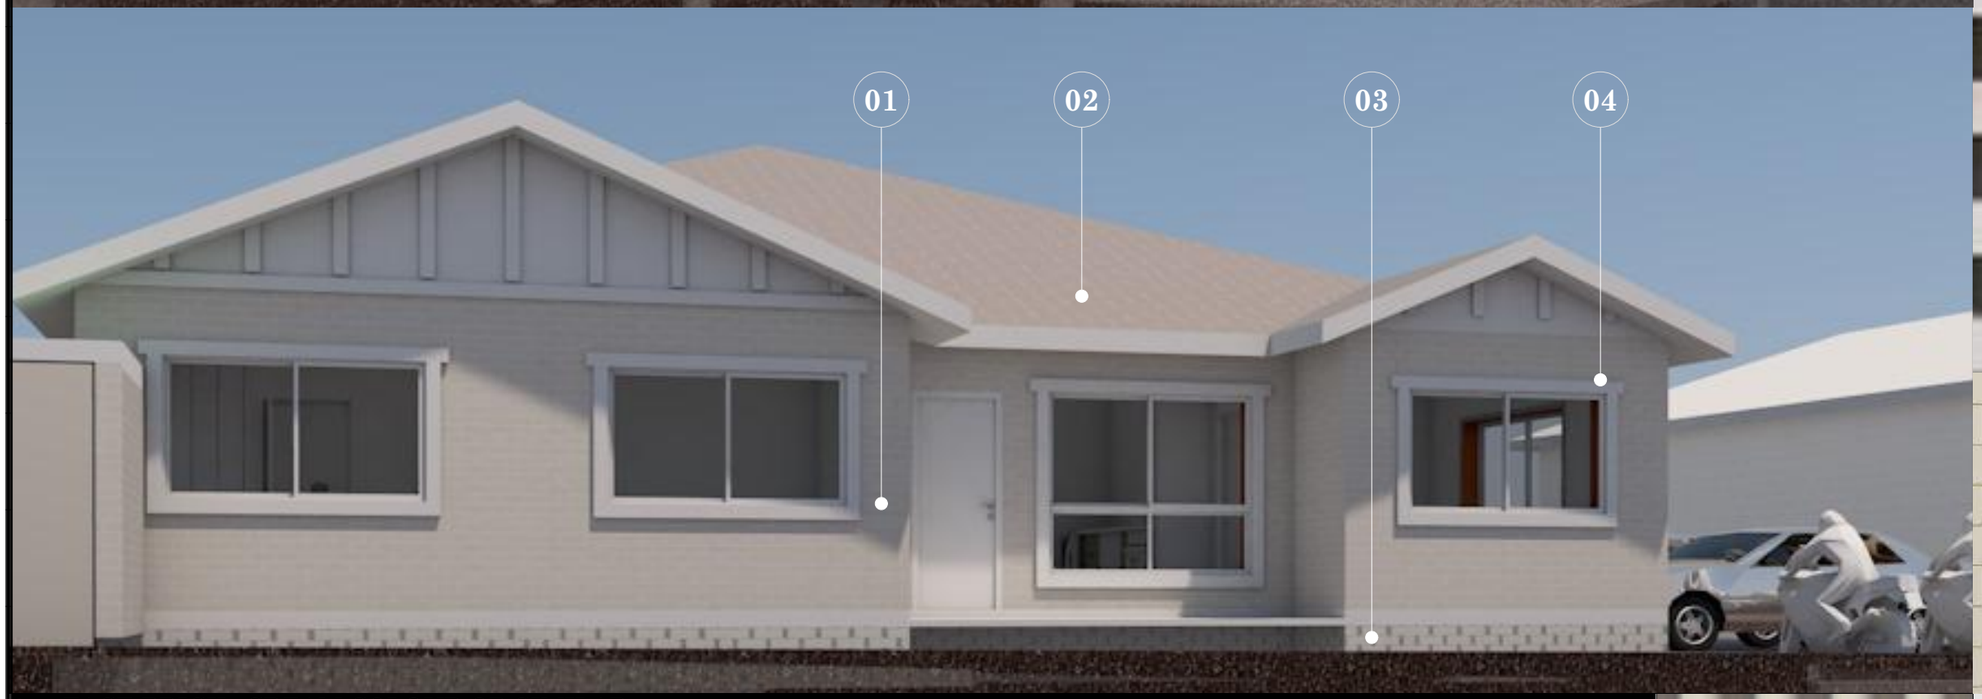

01 - FACE BRICK_ CREAM COLOUR OR SIMILAR

02 - TILED BRICK_ CREAM COLOUR OR SIMILAR

03 - FEATURED HIT & MISS BRICKWORK_WHITE COLOUR OR SIMILAR

04 - ALUMINIUM METAL SHROUD TO WINDOWS + BALCONIES, COLOURBOND MONUMENT FINISH OR SIMILAR

05 - SANDSTONE BLOCK

06 - METAL SHEET CLADDING_COLOURBOND MONUMENT FINISH OR SIMILAR

07 - VINYL CLADDING _ CREAM COLOUR OR SIMILAR

MATERIALS & FINISHES SCHEDULE
106 & 108 CHESTER HILL ROAD, BASS HILL

MASTER GRANNYFLATS