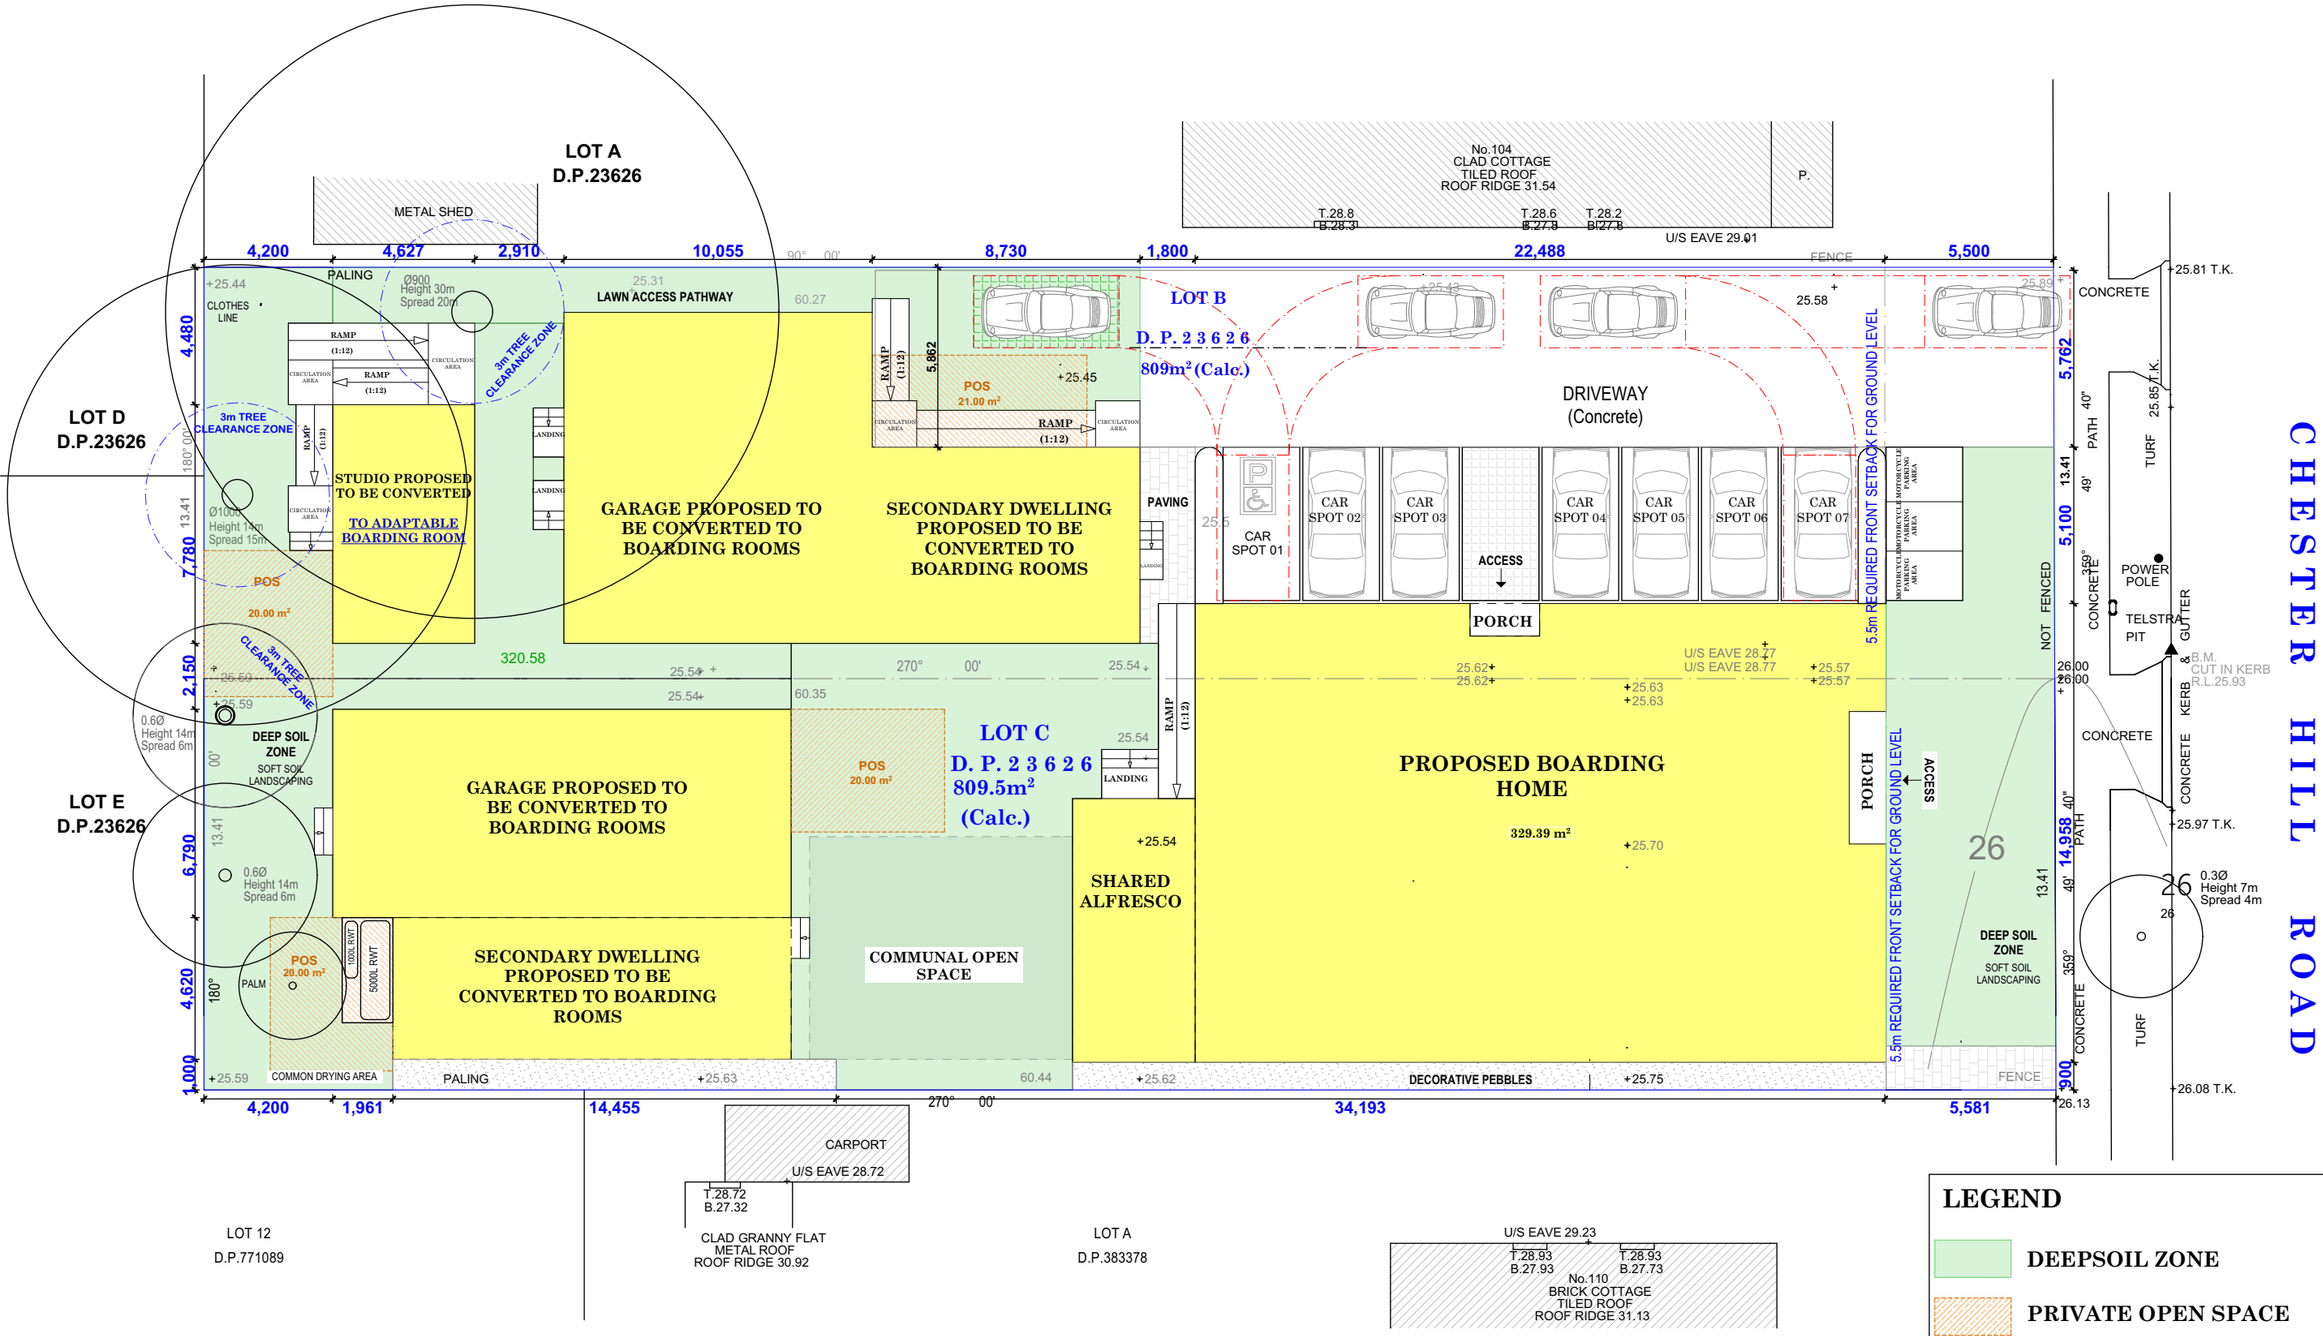

LEGEND

- DEEPSOIL ZONE
- PRIVATE OPEN SPACE
- COMMUNAL OPEN SPACE
- 3m TREE CLEARANCE

1 **SITE PLAN**
1:200

CLIENT	DRAWING TITLE
VAN LOT B & C DP 23626 106-108 CHESTER HILL ROASD, BASS HILL NSW 2197	General Arrangements **SITE PLAN**
PROJECT	**SHEET SIZE**
CHANGE OF USE CONVERSION OF EXISTING DWELLINGS TO BOARDING ROOMS INCL. CONSOLIDATION OF LOTS	A3

MASTER GRANNY FLATS
719 FOREST ROAD, PEAKHURST 2210 NSW
1300 643 528
www.mastergrannyflats.com.au
design@mastergrannyflats.com.au

MASTER GRANNYFLATS

N

REVISION	DESCRIPTION	DATE
DA01	BUILDING CERTIFICATE SET	28.01.2021
DA02	BUILDING CERTIFICATE SET	25.03.2021
DA03	BUILDING CERTIFICATE SET	02.06.2021
DA04	BUILDING CERTIFICATE SET	05.06.2021
DA05	BUILDING CERTIFICATE SET	22.07.2021
DA06	BUILDING CERTIFICATE SET	28.07.2021
DA07	DEVELOPMENT APPLICATION SET	11.08.2022
DA08	DEVELOPMENT APPLICATION SET	16.08.2022
DA09	DEVELOPMENT APPLICATION SET	25.08.2022

SCALE	DRAWN	CHECKED	DATE
1:200	GINA		25.08.2022

PROJECT No	DRAWING No	REVISION
106B	DA 0400	DA09