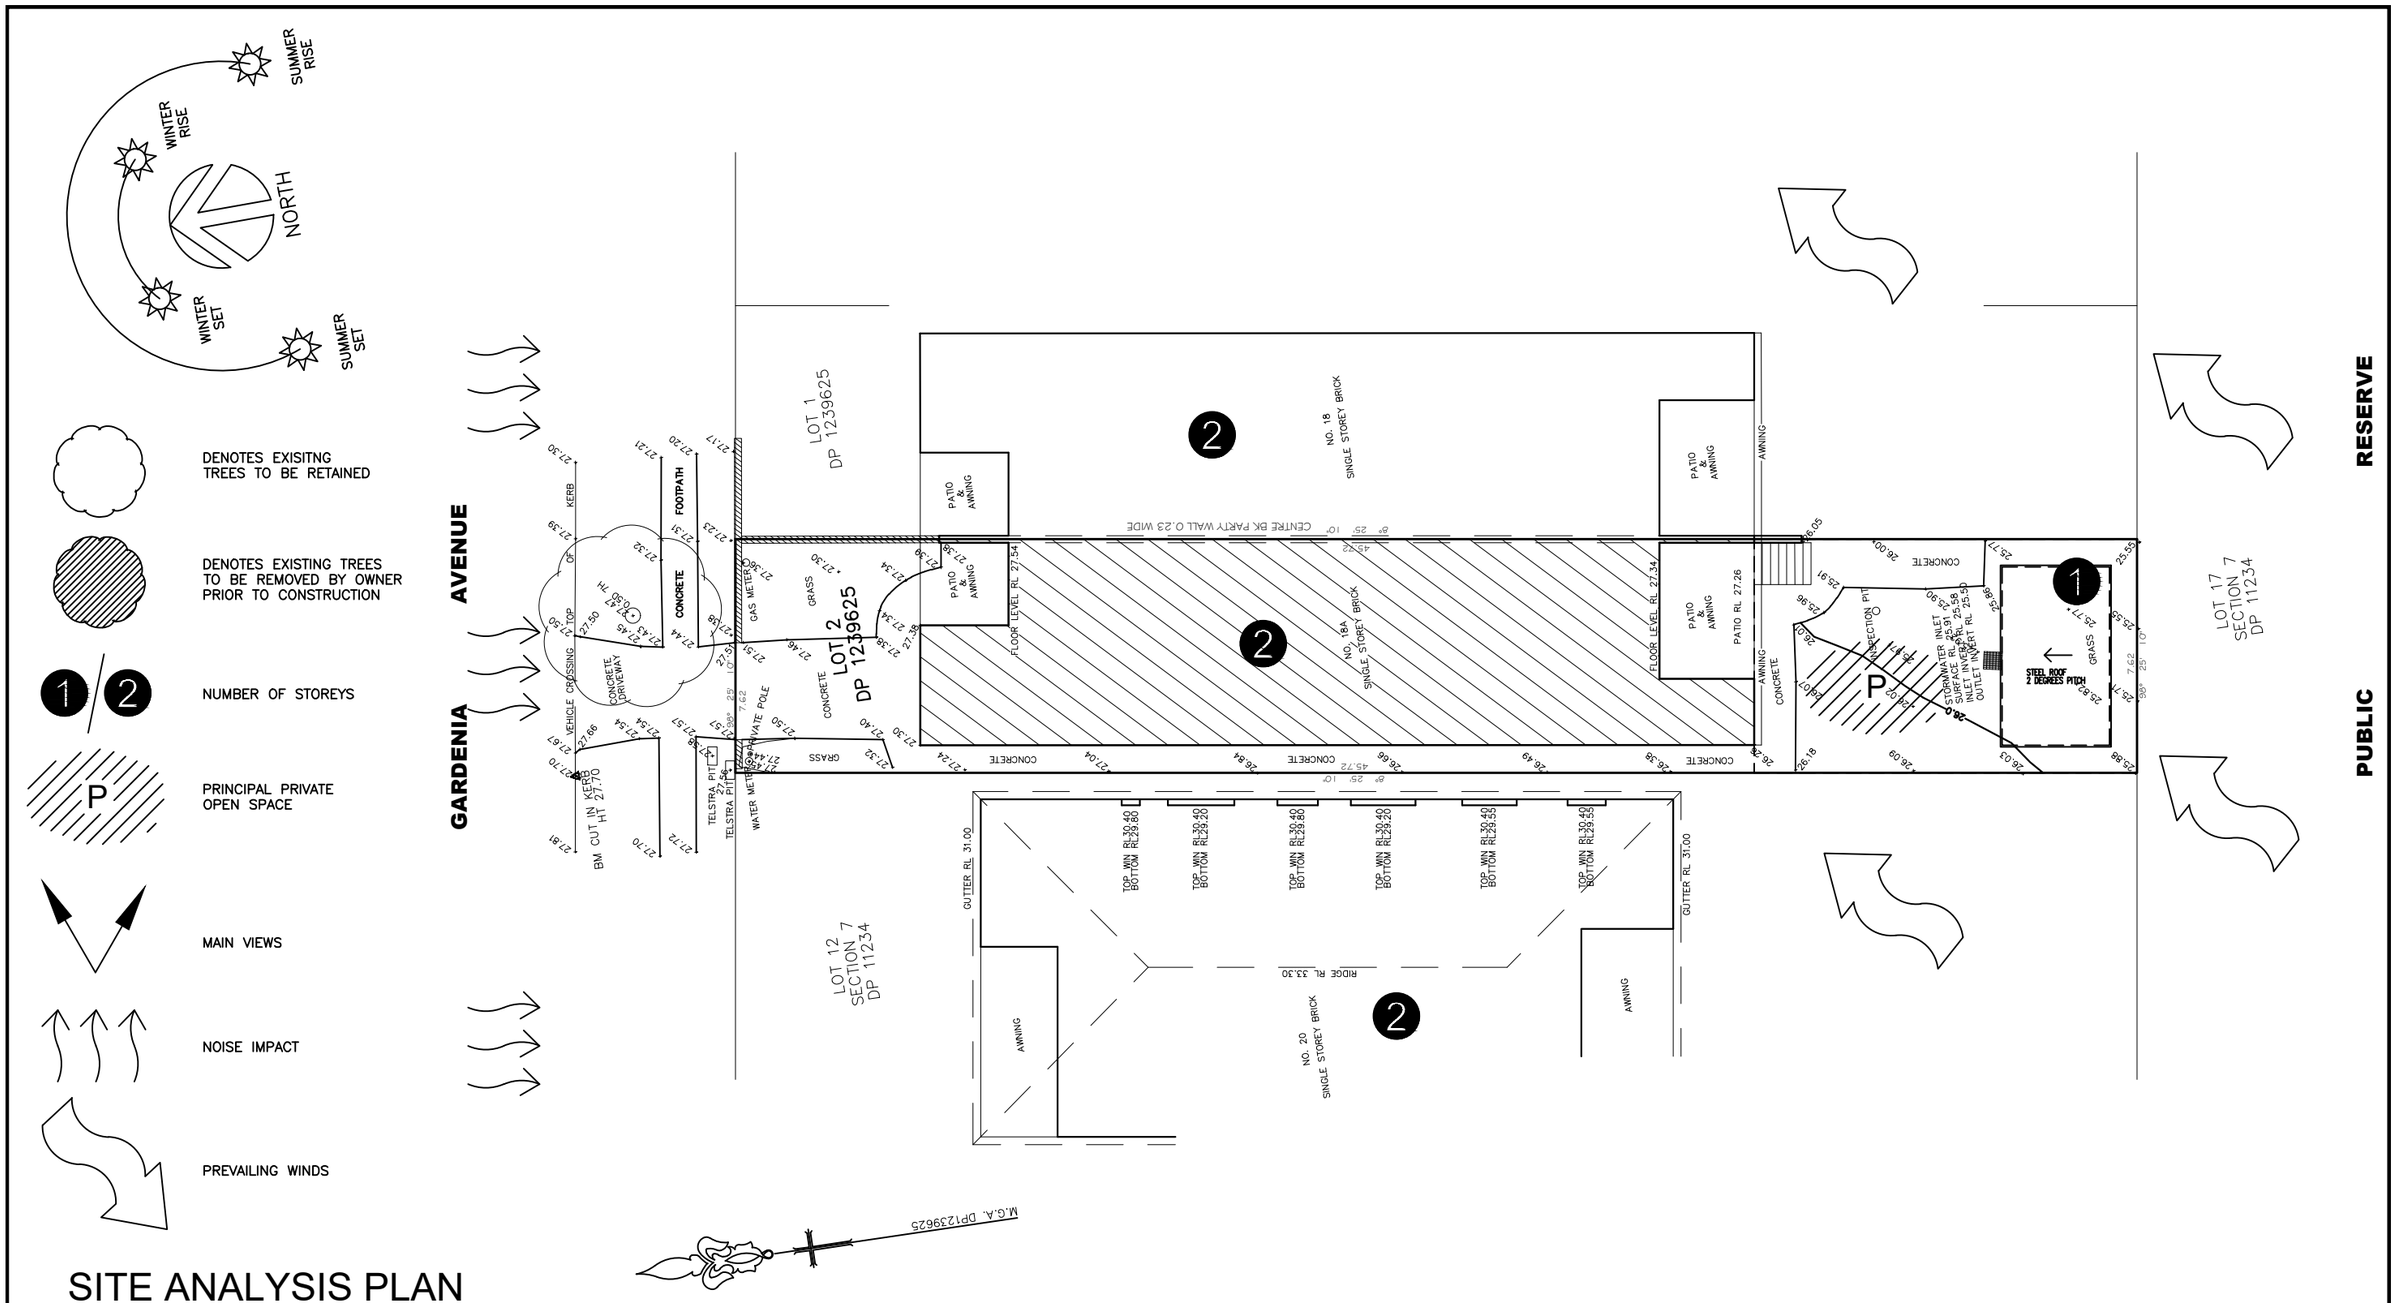

SITE ANALYSIS PLAN

REVISION:		DATE:
A	DEVELOPMENT APPLICATION	

© ALL RIGHTS RESERVED
This plan is the property of inkon plans
Any copying or altering of the drawing shall not be undertaken without written permission from inkon plans

DIMENSIONS TO BE READ IN PREFERENCE TO SCALING

PROPOSED BBQ AREA (OUTBUILDING)

inkon plans
architectural drafting group
Phone: (02) 9790 5810
Mobile: 0414 671 114
email: charbel@inkonplans.com.au
Address: Level 3 Suite 303, 398 Chapel Rd, Bankstown NSW 2200

CLIENTS NAME: MRS CAMELIA BOULOS

ADDRESS: 18A GARDENIA AVENUE

SUBURB: BANKSTOWN NSW 2200

DRAWING TITLE: SITE ANALYSIS PLAN

DATE DRAWN: 20.09.2022

DRAWN: CH

SCALE: 1:200

DRAWING NO: 03

JOB NO: 20220022