LEGEND:

	EXISTING TREES TO BE RETAINED
ExDP	EXISTING DOWN PIPE(100X75)
DP	NEW DOWN PIPE(100X75)
COS	CONFIRM ON SITE
	EXISTING TERRACOTTA ROOF TILES
	EXISTING COLORBOND METAL ROOF
	COLORBOND METAL ROOF

Project
Proposed Alterations & Additions
No. 2 Jeffrey Street, Canterbury NSW, 2193
Lot 2 DP 309113

Client
Mr. & Mrs. Chen

Drg Title
Development Application
Proposed Landscape Plan

Drawn	Paper Size	Scale	Date
R.S	A1	AS NOTED	JULY 2022
Project No	**Drawing No**	**No. of drawings**	**Revision**
013	DA-A06	6 OF 6	A

No.	Revision	Date

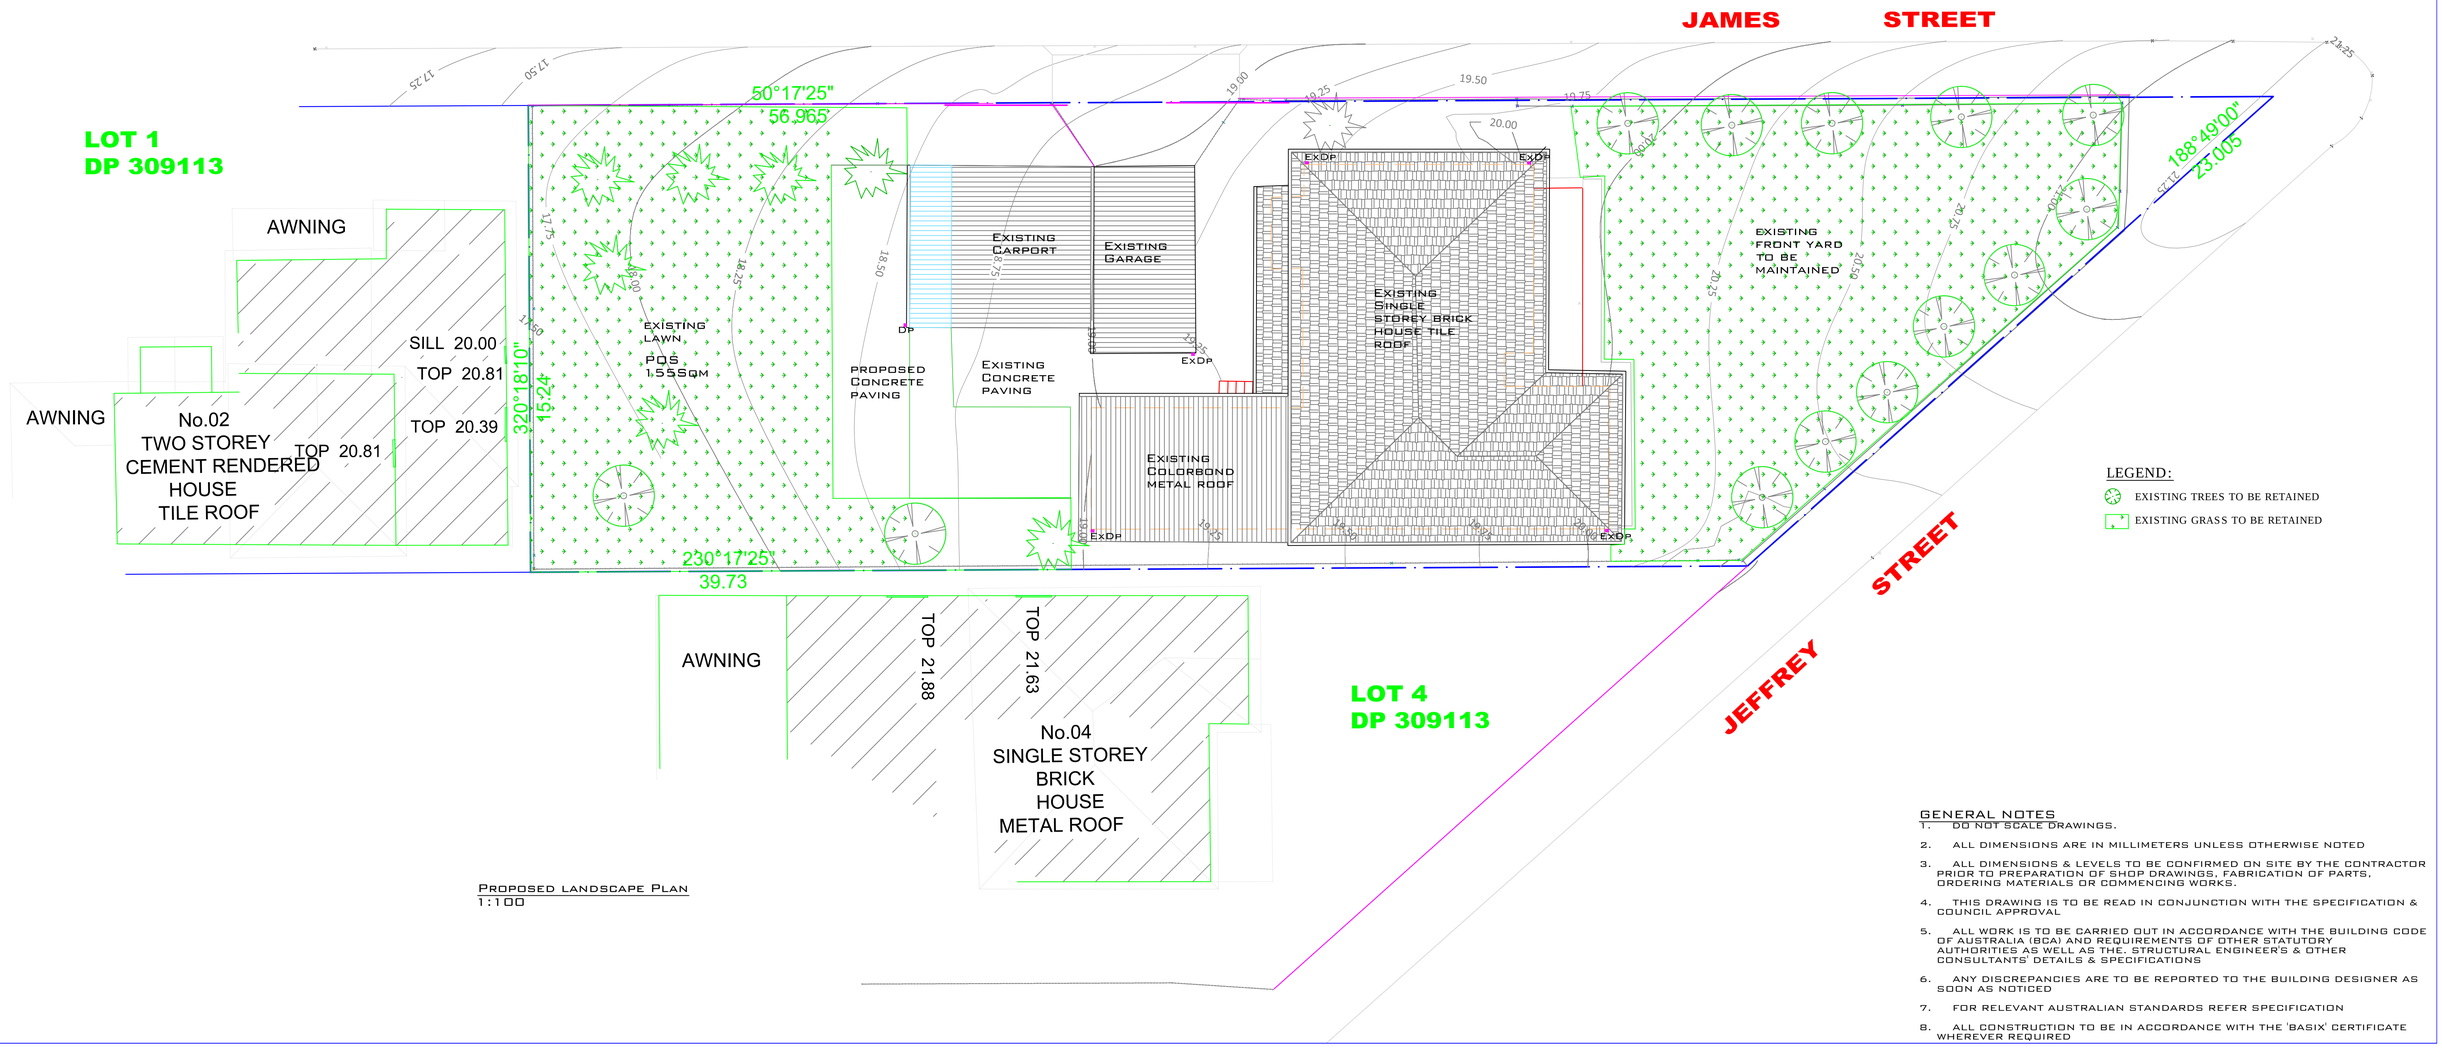

LEGEND:

	EXISTING TREES TO BE RETAINED
	EXISTING GRASS TO BE RETAINED

Proposed landscape Plan
1:100

GENERAL NOTES

1. DO NOT SCALE DRAWINGS.
2. ALL DIMENSIONS ARE IN MILLIMETERS UNLESS OTHERWISE NOTED
3. ALL DIMENSIONS & LEVELS TO BE CONFIRMED ON SITE BY THE CONTRACTOR PRIOR TO PREPARATION OF SHOP DRAWINGS, FABRICATION OF PARTS, ORDERING MATERIALS OR COMMENCING WORKS.
4. THIS DRAWING IS TO BE READ IN CONJUNCTION WITH THE SPECIFICATION & COUNCIL APPROVAL
5. ALL WORK IS TO BE CARRIED OUT IN ACCORDANCE WITH THE BUILDING CODE OF AUSTRALIA (BCA) AND REQUIREMENTS OF OTHER STATUTORY AUTHORITIES AS WELL AS THE. STRUCTURAL ENGINEER'S & OTHER CONSULTANTS' DETAILS & SPECIFICATIONS
6. ANY DISCREPANCIES ARE TO BE REPORTED TO THE BUILDING DESIGNER AS SOON AS NOTICED
7. FOR RELEVANT AUSTRALIAN STANDARDS REFER SPECIFICATION
8. ALL CONSTRUCTION TO BE IN ACCORDANCE WITH THE 'BASIX' CERTIFICATE WHEREVER REQUIRED