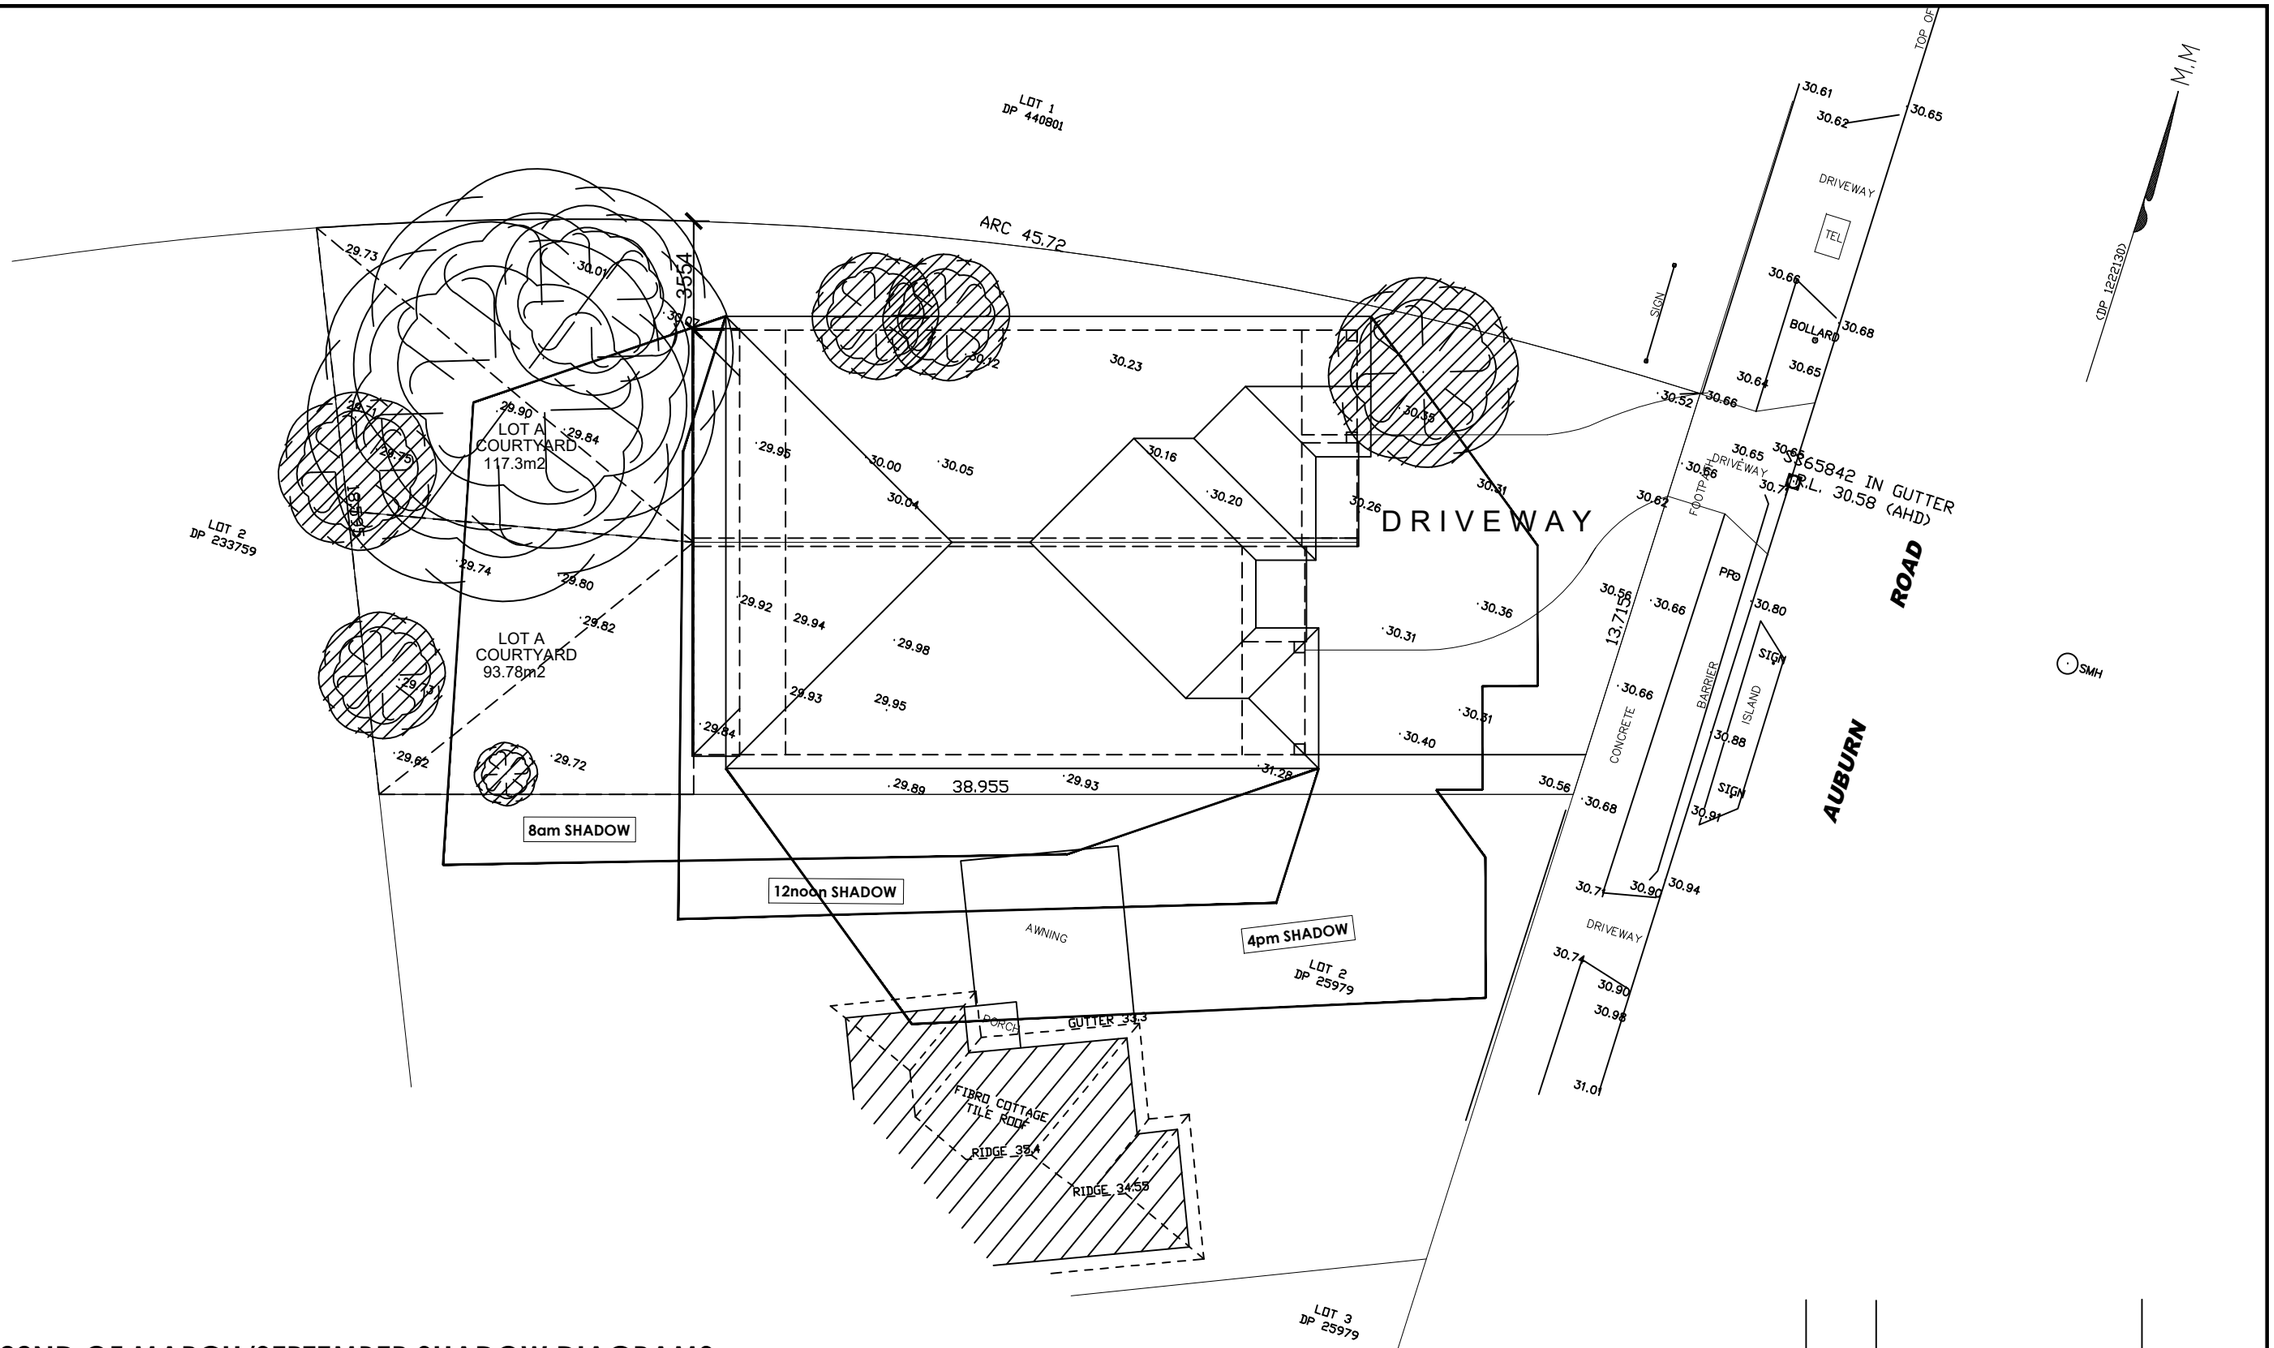

1:200 22ND OF MARCH/SEPTEMBER SHADOW DIAGRAMS

ISSUE	DATE	REVISION & AMENDMENT	DRAWN

COLIN DE LORE & ASSOC. PTY. LTD.
ARCHITECT × DESIGNER
SUITE 203, LEVEL 2, 398 CHAPEL ROAD
BANKSTOWN NSW 2200
TEL: 9796 3450 FAX : 9708 1002 MOBIL : 0411 544 320

PROJECT:
PROPOSED DUAL OCCUPANCY
AT 150 AUBURN RD BIRRONG
CLIENTS NAME: MR. STEVEN KOLLIAS

DEVELOPMENT APPLICATION

TITLE: 22ND OF MAR/SEPT SHADOW

DRAWN BY :	DATE :	JOB No :	SET OF :
C.HANNA	11 / 08 / 2022	2022/103	9/13
CHECK BY: COLIN DE LORE		SCALE : 1 / 200	SHEET No : 09