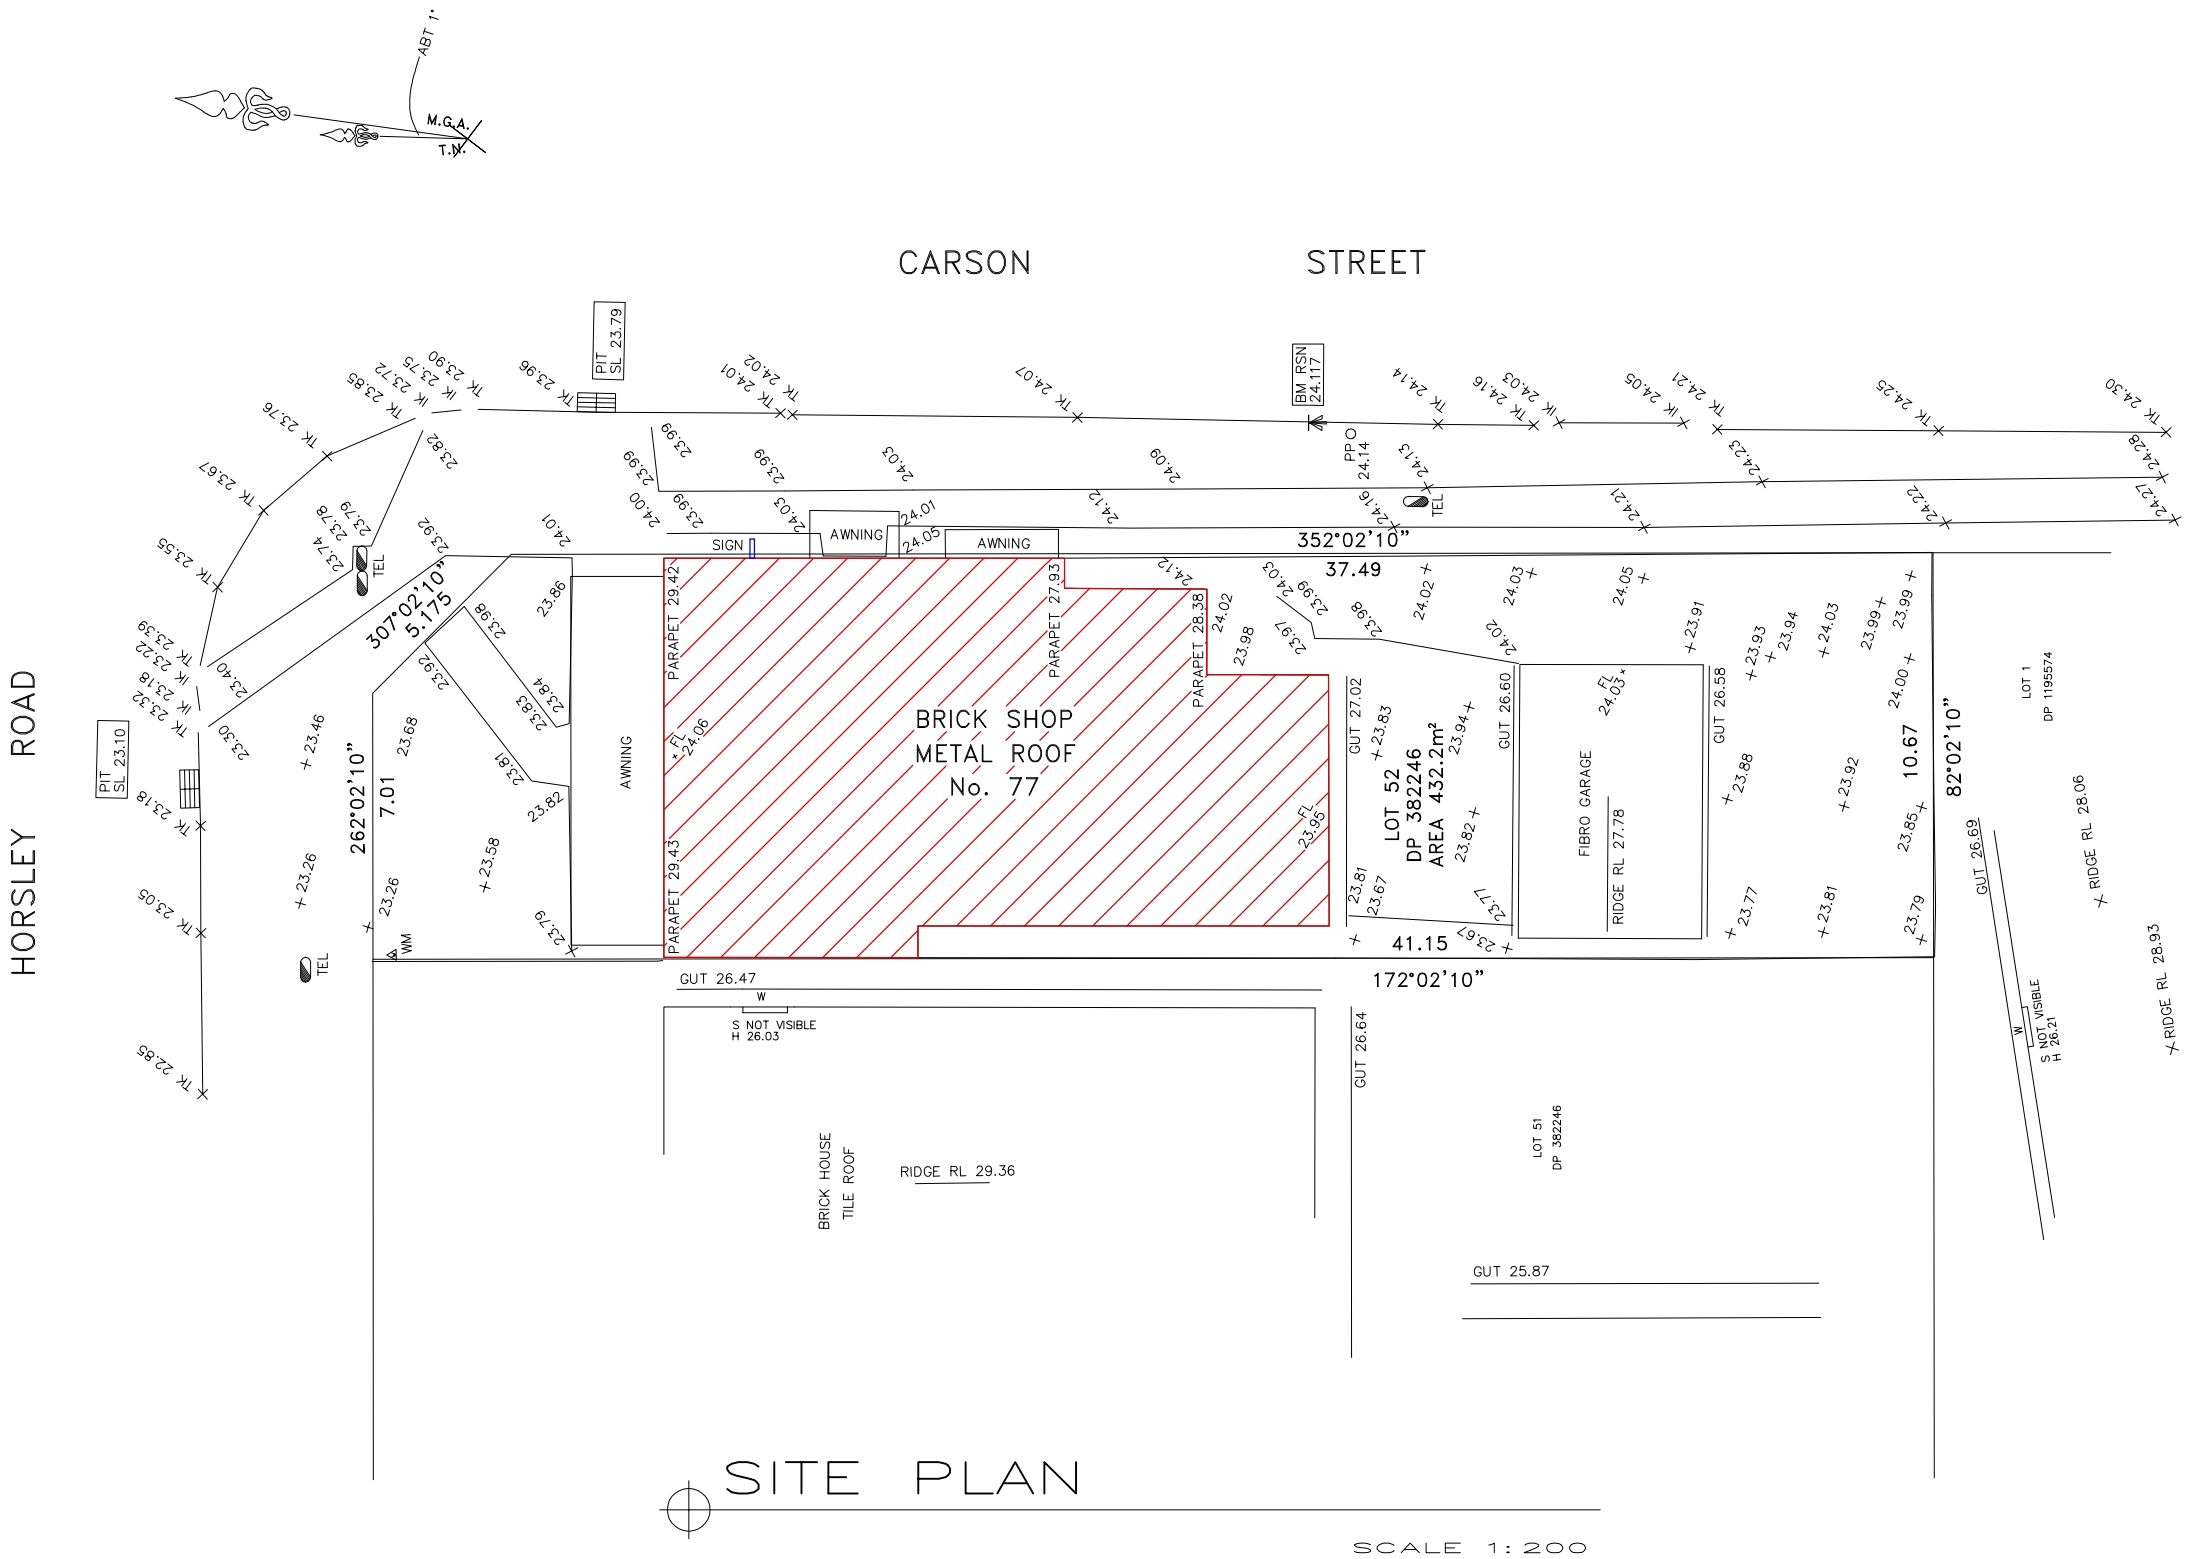

SITE PLAN

SCALE 1:200

Description		ISS.	AMENDMENT	BY	DATE	Client	BOULAD	DOBRA DESIGN	Project	CHANGE OF USE	Dwg No.	01	Drawn by	VA
All dimensions are in millimeters Do not scale - Use written dimensions All dimensions and Levels to be checked and verified prior to construction	0 5 10 15 20					Site Address	77 HORSLEY RD. PANANIA	& DRAFTING SERVICES. 0410646504 vickasi@yahoo.com.au	Council Area	BANKSTOWN	Scale	1:100	Date	SEP. 22

These drawings are copyright and may not be used for any other purpose except per commission without the express permission of the authors.