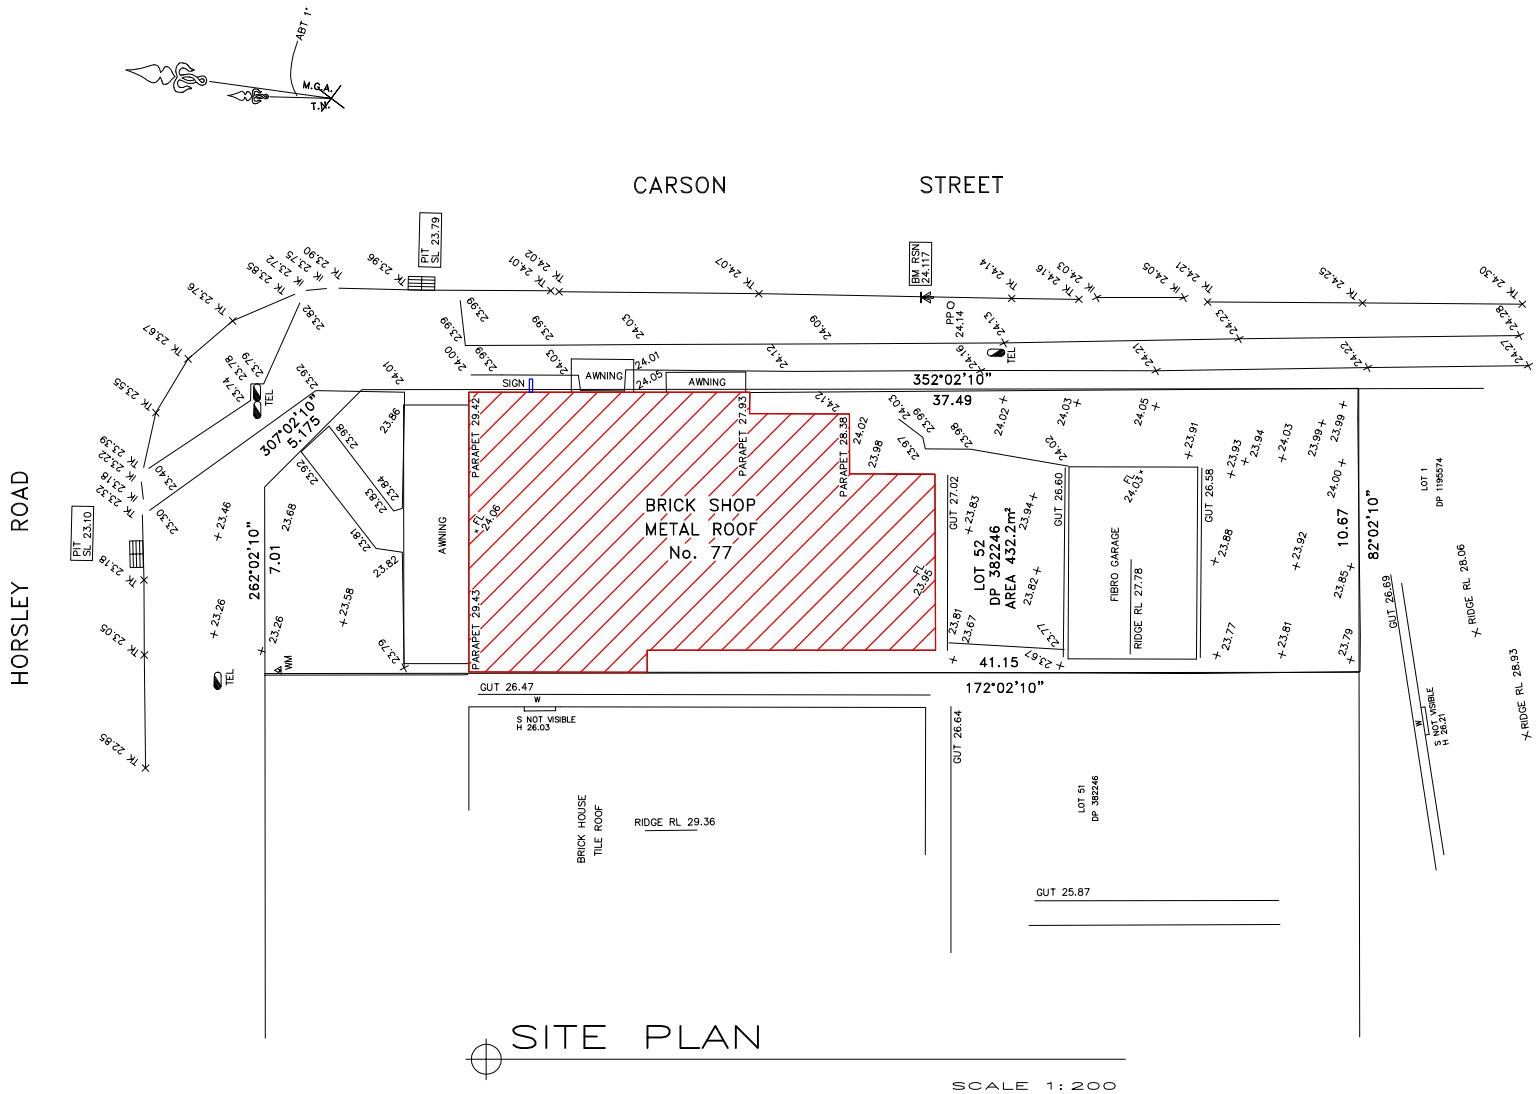

SITE PLAN

SCALE 1:200

Description		ISS.	AMENDMENT	BY	DATE	Client	BOULAD	DOBRA DESIGN & DRAFTING SERVICES. 0410646504 vickasi@yahoo.com.au	Project	CHANGE OF USE	Dwg No.	01	Drawn by	VA
All dimensions are in millimeters Do not scale - Use written dimensions All dimensions and Levels to be checked and verified prior to construction	0 5 10 15 20 These drawings are copyright and may not be used for any other purpose except per commission without the express permission of the authors.					Site Address	77 HORSLEY RD. PANANIA		Council Area	BANKSTOWN	Scale	1:100	Date	SEP. 22