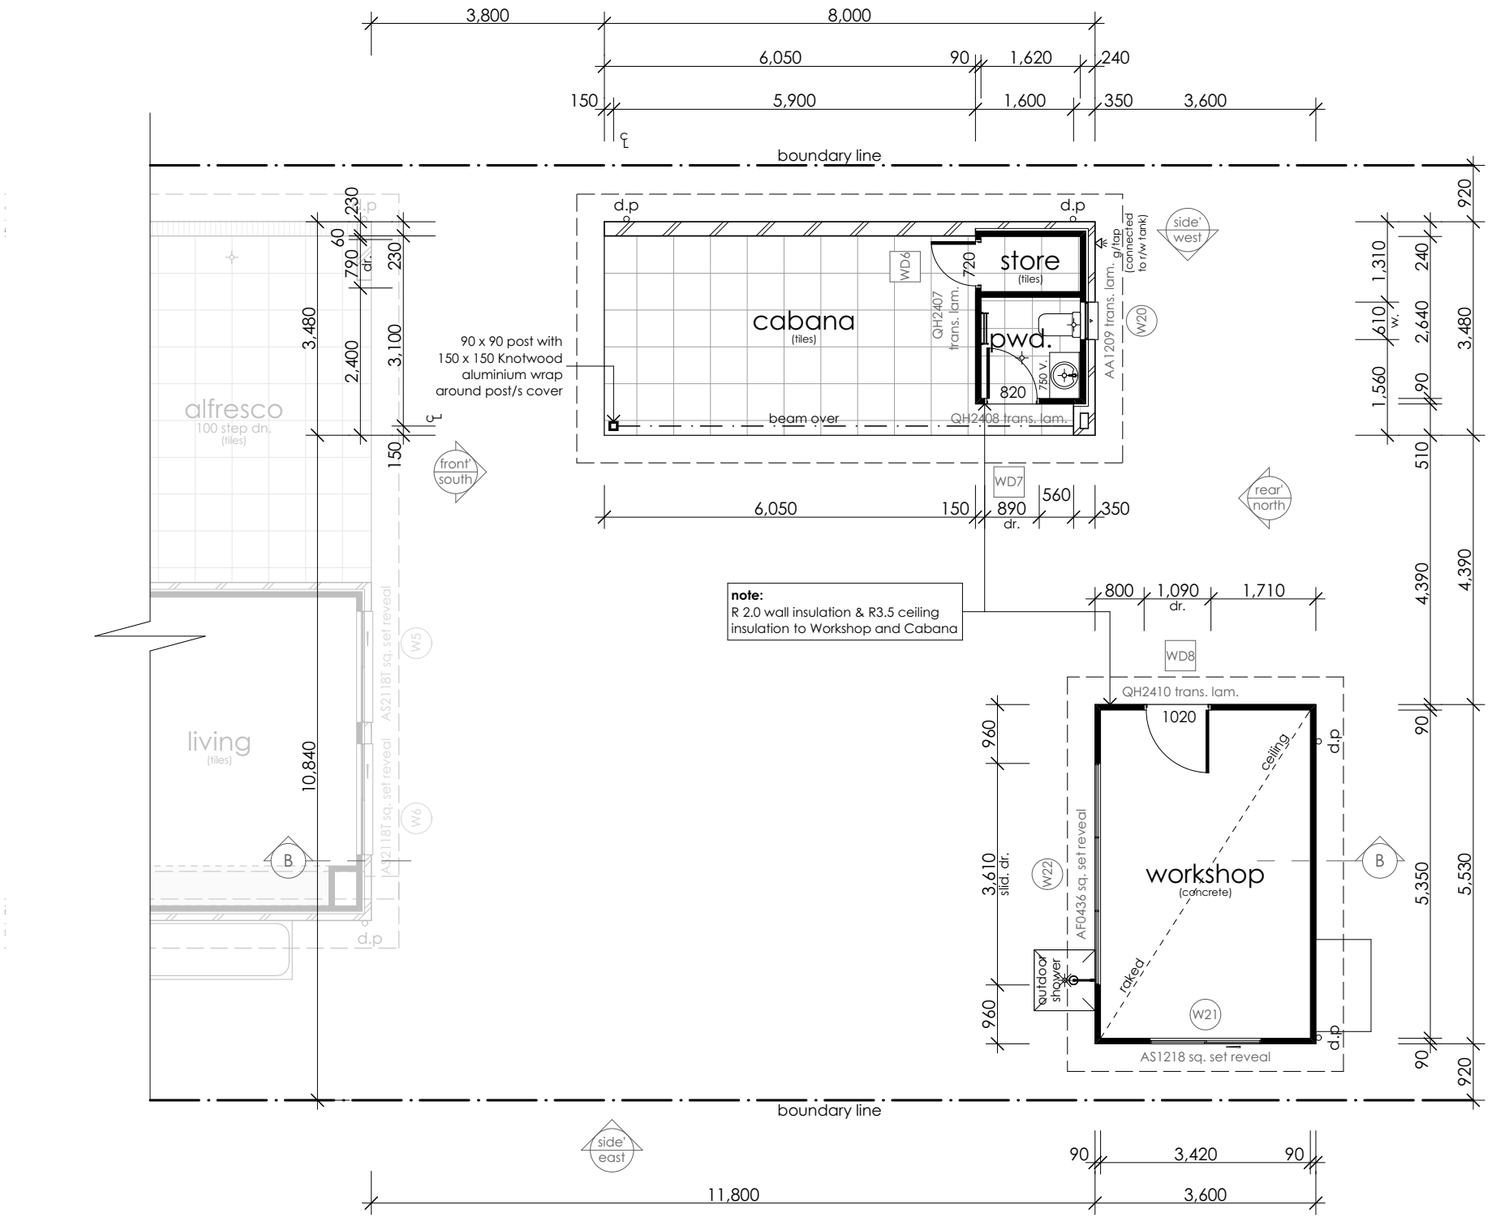

Floor plan (ancillary development)

Scale1:100

Logicohomes
Live to smile

S–DC BUILDING DESIGN

bdaa ACCREDITED BUILDING DESIGNER

19/3 Brown Street
Kiama NSW 2533
P 0412 477 240
0405 126 018
E info@sdcbuildingdesign.com.au
W www.sdcbuildingdesign.com.au

General notes:
1. Do not scale from drawing
2. All dimensions to be checked on site
3. Any discrepancies to be report to designer
4. Boundaries to be verified by surveyor
5. Other consultants drawings take precedence
6. Drainage to council requirements and AS3500
7. Copyright of plans and documentation remain the exclusive property of Logico Homes Pty Ltd Builders Licence No. 249513C

Site classification:	'H' class (tbc)
LGA:	Canterbury Bankstown
Lodgement:	DA/CC
Lot No:	30
DP No:	28103
Design:	Cormorant 44
Facade:	Custom
Finishes:	Logico
Site address:	Lot 30 No. 22 Parkview Avenue Picnic Point NSW 2213
Client names:	J. & S. Catling
Job No:	21.026
DWG No:	14
Version No:	DA_10
Date:	2/12/2022