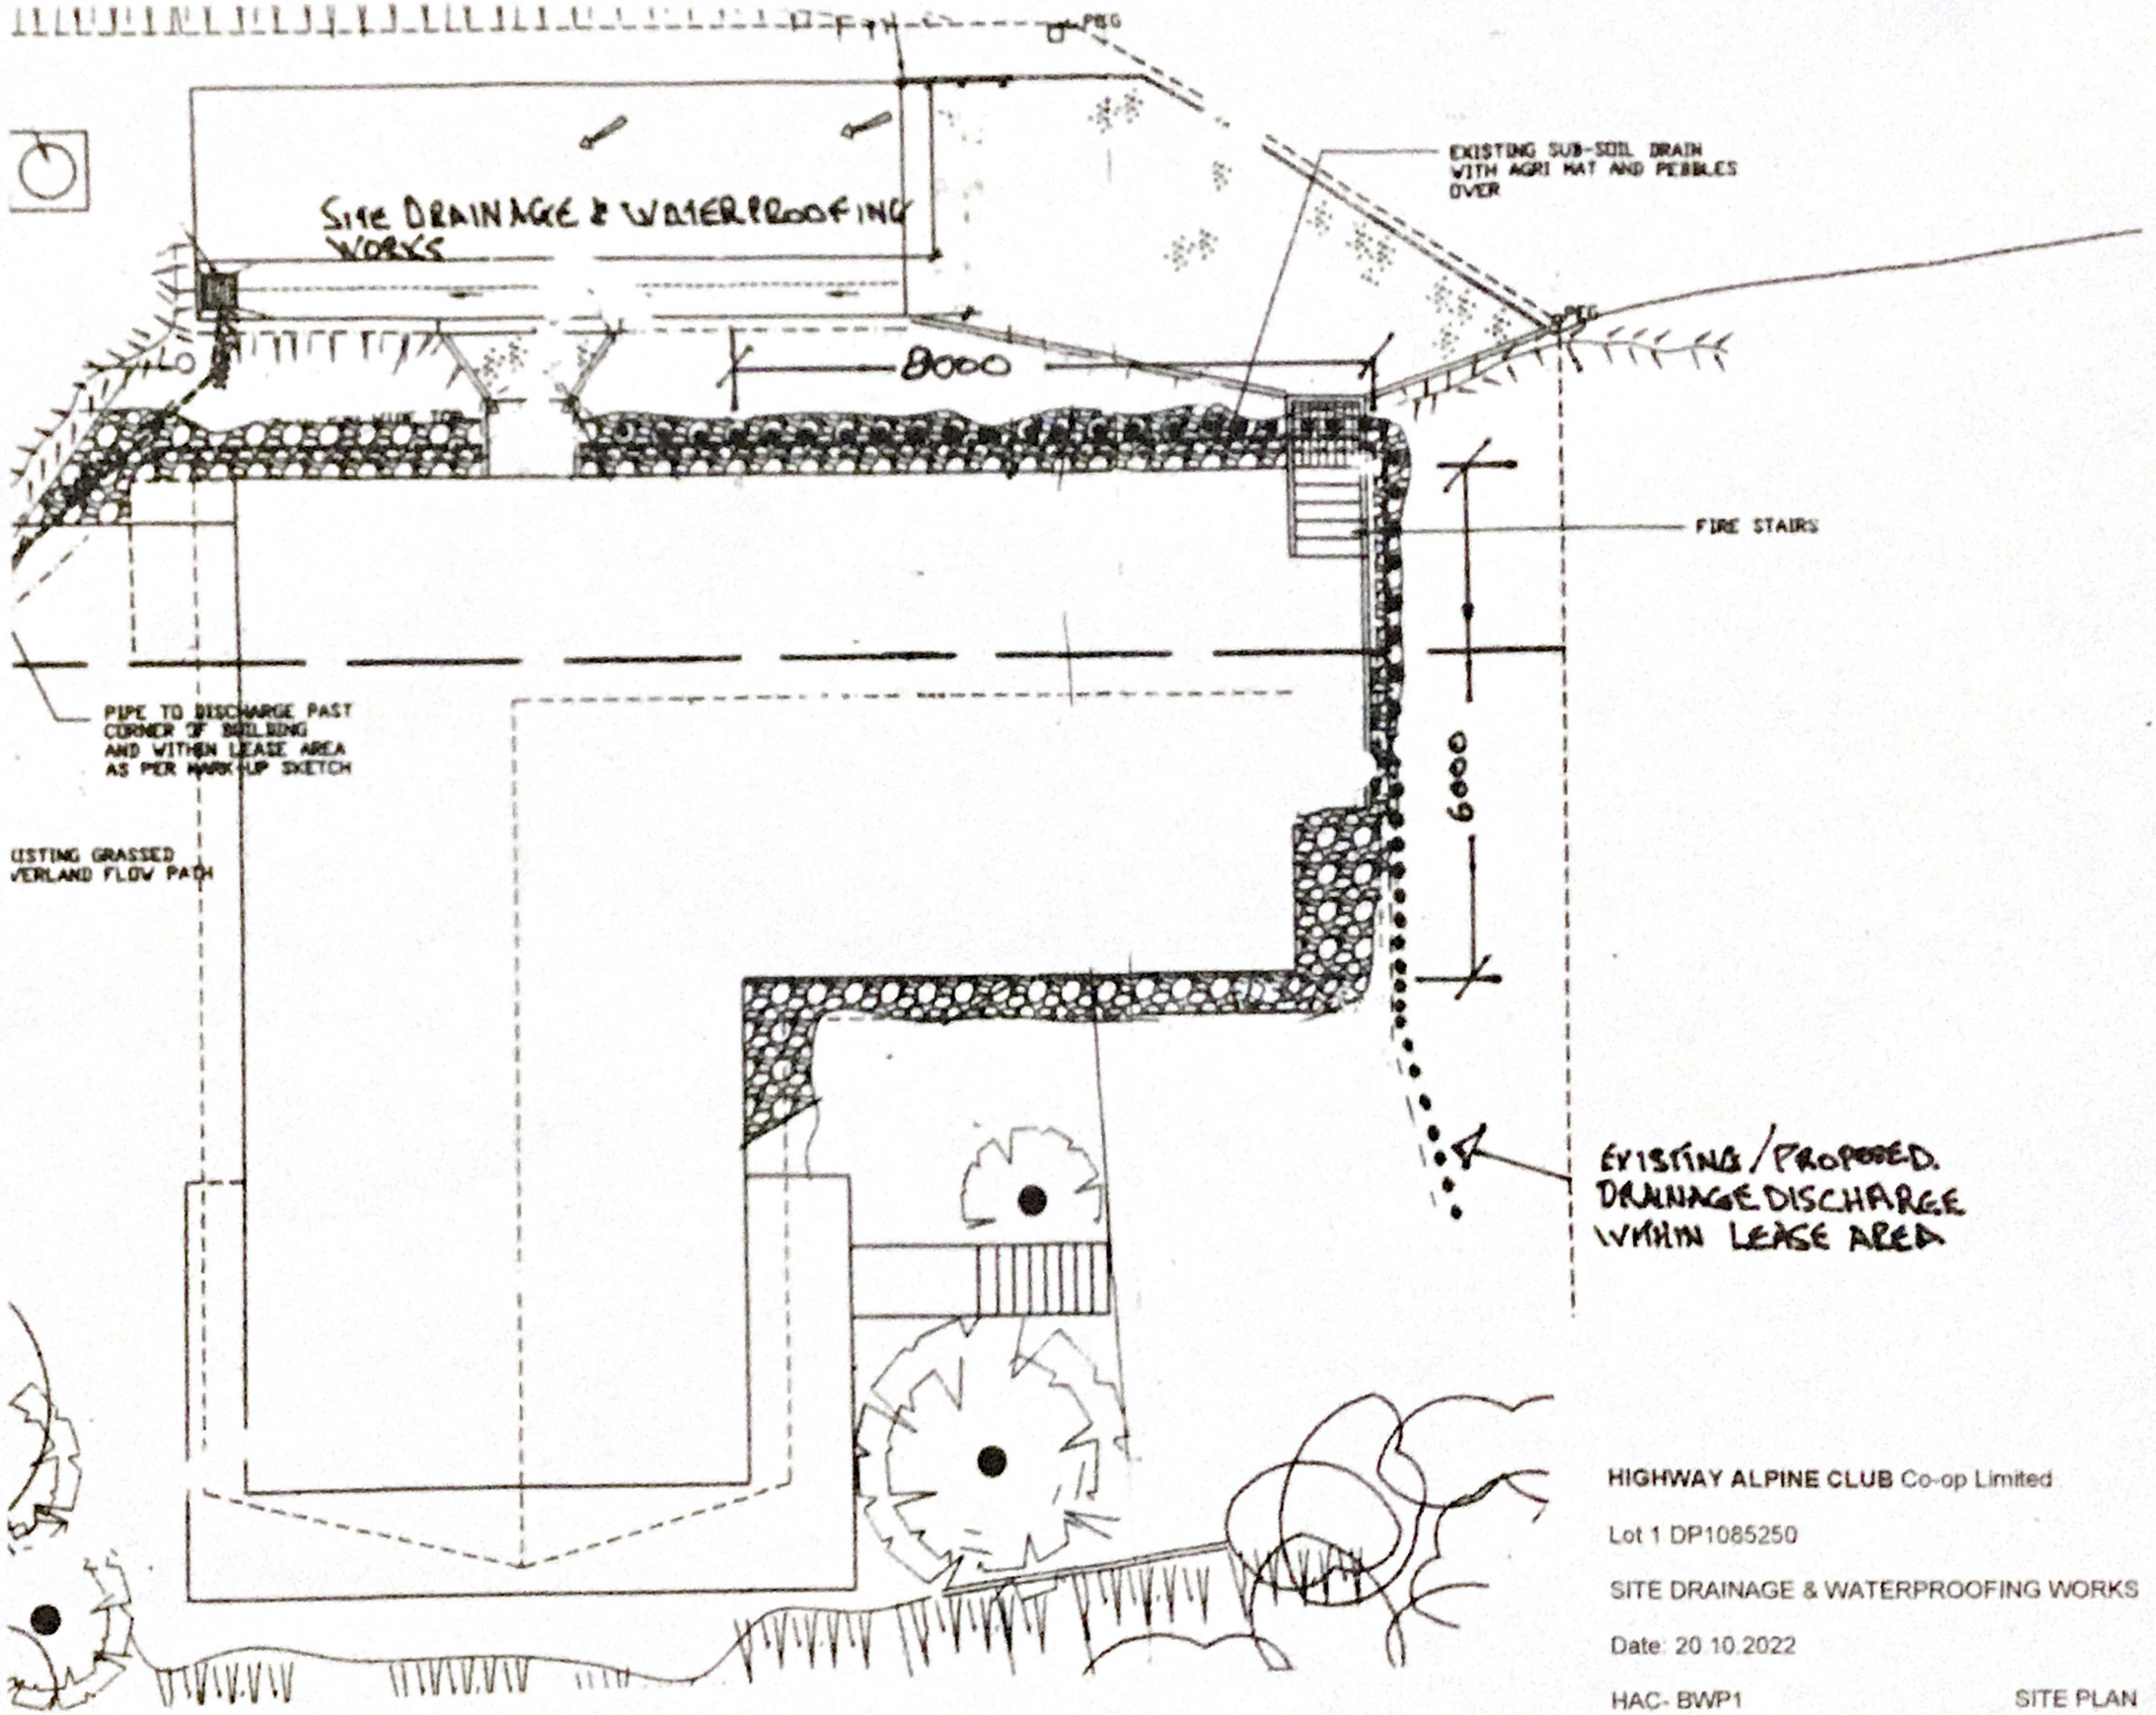

HIGHWAY ALPINE CLUB Co-op Limited

Lot 1 DP1085250

SITE DRAINAGE & WATERPROOFING WORKS

Date: 20.10.2022

HAC- BWP1

SITE PLAN