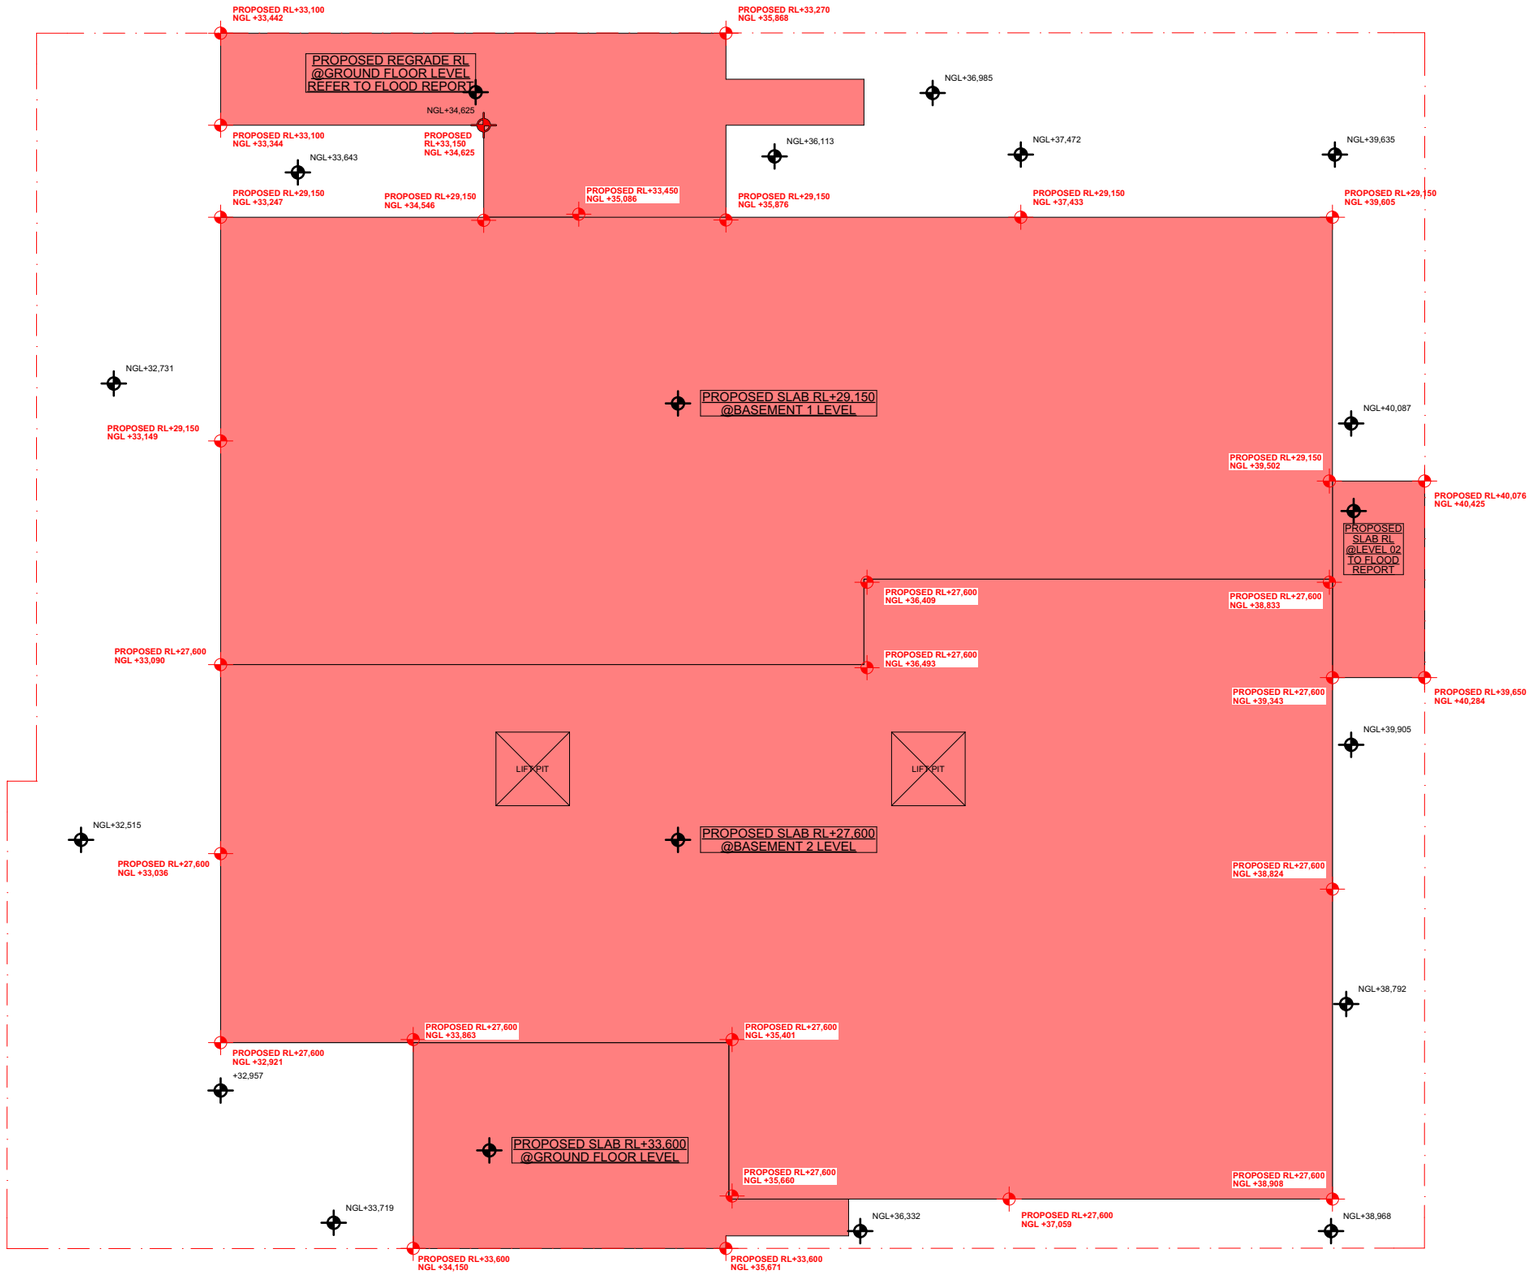

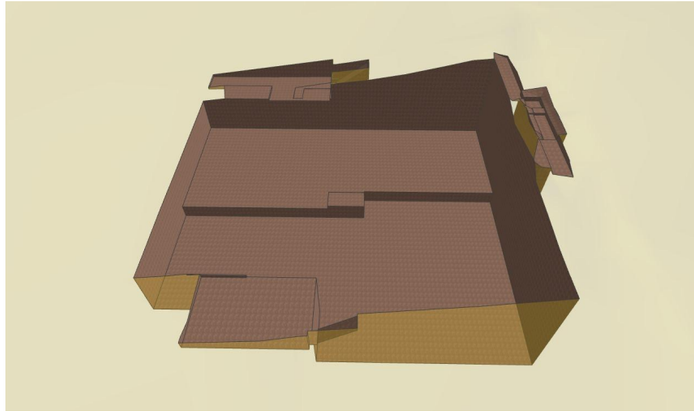

-	CUT & FILL DIAGRAM

GERTRUDE STREET

EXCAVATION

FILL

NOTE

The Builder shall check all dimensions and levels on site prior to construction. Notify any errors, discrepancies or omissions to the architect. Refer to written dimensions only. Do not scale drawings. Drawings shall not be used for construction purposes until issued for construction. This drawing reflects a design by Texco Design Pty Ltd and is to be used only for work when authorised in writing by Texco Design Pty Ltd.

All boundaries and contours are subject to survey drawing. All levels to Australian Height Data. It is the contractors responsibility to confirm all measurements on site and locations of any services prior to work on site.

All documents here within are subject to Australian Copyright Laws.

Project Partners

Refer to consultant documentation when directed

- Builder	- #Builder
- Planning Consultant	- **#Planning Consultant**
- Structural Engineer	- #Structural Engineer
- Mechanical Engineer	- #Mechanical Engineer
- Hydraulic Engineer	- **#Hydraulic Engineer**
- Fire Engineer	- #Fire Engineer
- Fire Service	- #Fire Service
- Electrical Engineer	- #Electrical Engineer
- Landscape Designer	- **#Landscape Consultant**
- Traffic Engineer	- **#Traffic Engineer**
- Surveyor Consulant	- **#Surveyor**

RevID	Issue Date	Approved by	Rev. Note
A	23/01/2023		ISSUE FOR RFI SUBMISSION
B	6/03/2023	TZ	ISSUE FOR SUBMISSION

Project Designer

TEXCO DESIGN
Nom Arch: NSW ARB 11348
E: office@texcodesign.com.au
P: +61 449 984 889

N
TRUE NORTH

Drawn | Checked	MC | TZ |
Revision Date:	6/03/2023
Project NO.	2201
Project Status	DA
Client	LINDFIELD GROUP
Site:	182-186 GERTRUDE ST NORTH GOSFORD
Climate Zone	5
Wind Region	A

PAPER
A3
1:200

DRAWING TITLE :
GENERAL
CUT & FILL DIAGRAM

PROJECT NAME :
182-186 GERTRUDE ST NORTH GOSFORD

REVISION NO.
B

DRAWING NO.
021