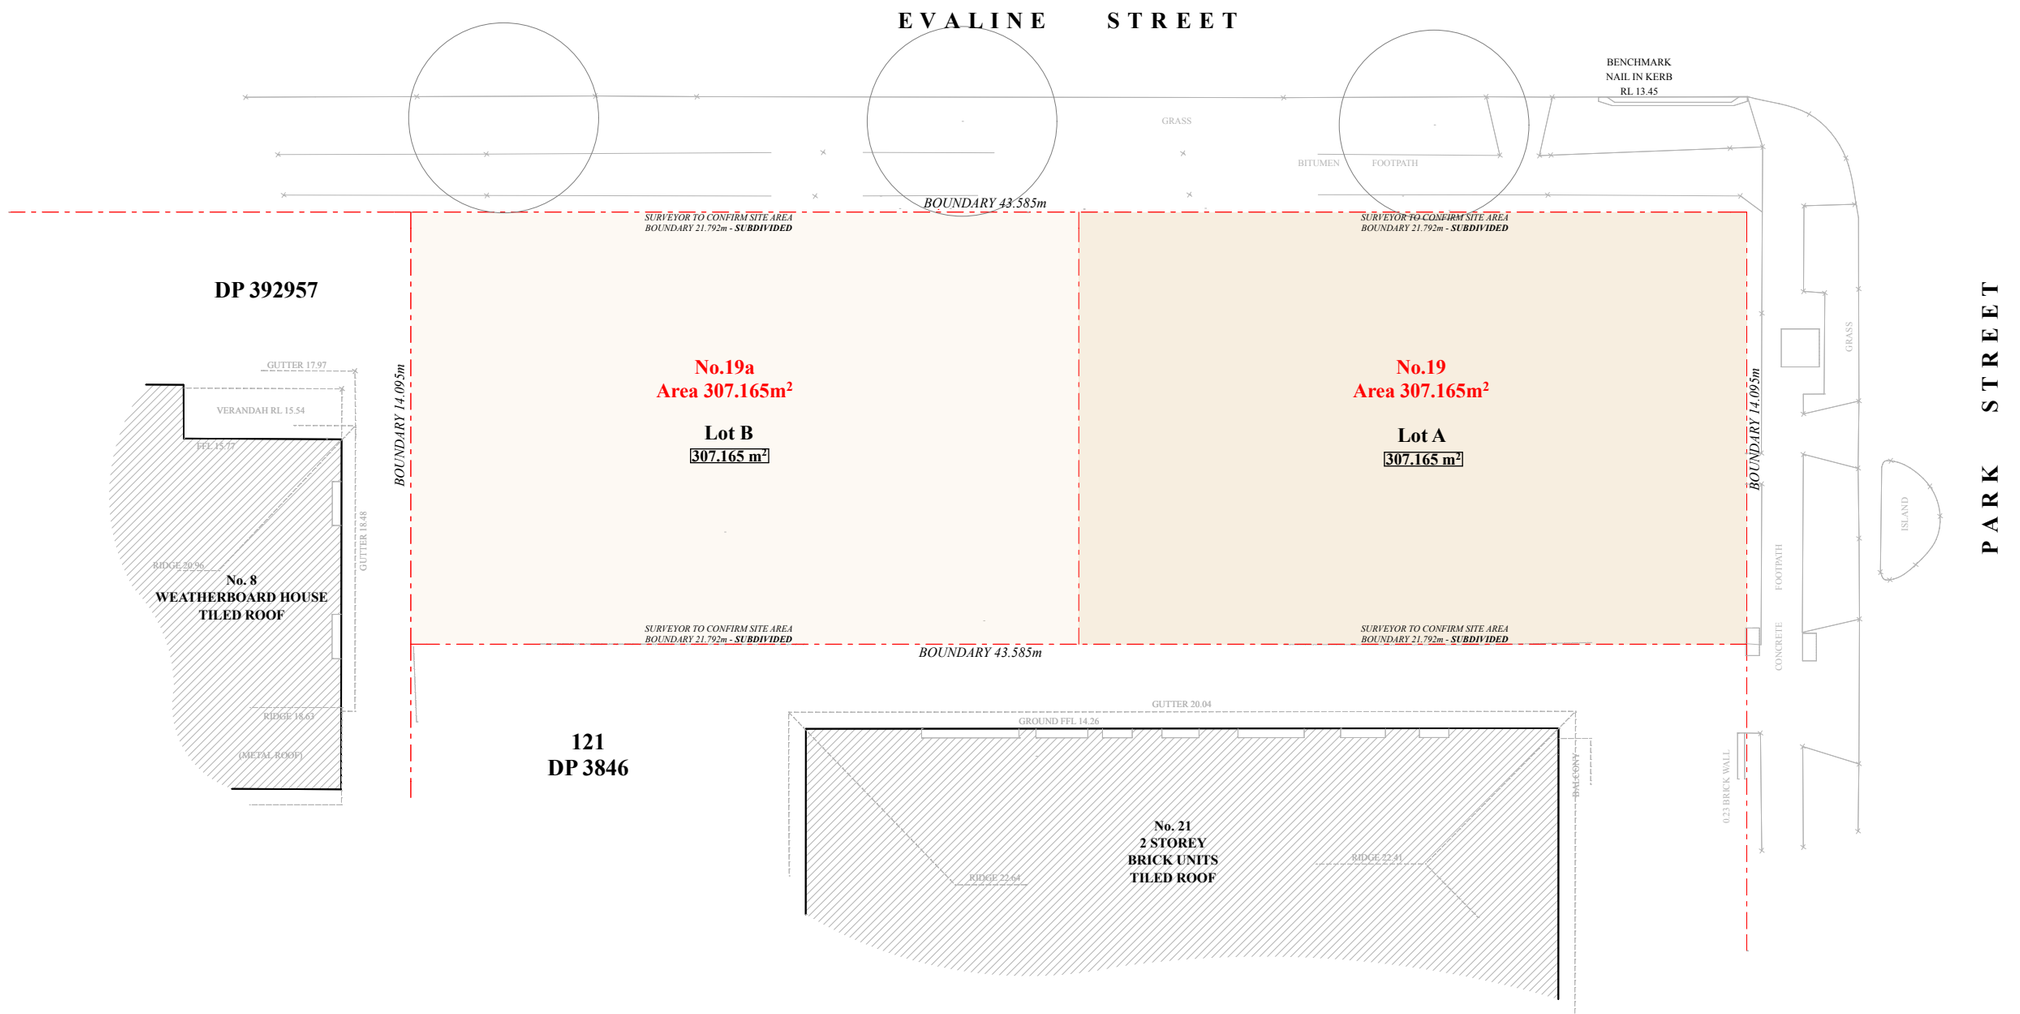

0 2 4 6 8 10

SCALE IN METRES

THESE DRAWINGS ARE DESIGN INTENT DRAWINGS ONLY. NOT USED DURING CONSTRUCTION. IT IS NOT A DETAILED CONSTRUCTION DRAWING AND SHOULD NOT BE USED AS SUCH. IF THIS DRAWING DESCRIBES A COMPONENT TO BE MAUNFACTURED, THE BUILDER SHOULD SEEK AND CHECK SHOP DRAWINGS FOR THAT COMPONENT, PREPARE BY THE MANUFACTURER.

USE FIGURED DIMENSIONS ONLY. DO NOT SCALE FROM THIS DRAWING. BUILDER TO BE RESPONSIBLE FOR IDENTIFYING DRAWING DISCREPANCIES PRIOR TO THE WORK DESCRIBED IN THE DRAWING BEING CARRIED OUT.

THE DESIGNER RETAINS COPYRIGHT IN THIS DRAWING WHICH IS NOT TO BE REPRODUCED WITHOUT THE CONSENT OF THE DESIGNER.

KEY

AC	Air conditioning	PL	Planter
BG	Box gutter	R	Refrigerator
CM	Cement render	RC	Reinforced concrete
CP	Carpet	RL	Relative level
CPD	Cupboard	RP	Recessed panel
CR	Copper roofing	S	Sink
CT	Cooktop	SD	Slot drain
DP	Downpipe	SK	Skylight
ED	Eastern door	SW	Shower waste
EW	Eastern window	TB	Timber battens
FW	Floor waste	TF	Timber flooring
HWS	Hot water system	WD	Western door
J	Construction joint	WW	Western window
OF	Overflow	CB	Concrete block
PB	Plasterboard		

REVISION	ISSUE	DATE
A	DEVELOPMENT APPLICATION	19/10/2022

FOR DA / ~~SK~~ / ~~TENDER~~ ISSUE ONLY

NATIONWIDE HOUSE ENERGY RATING SCHEME

0008170260 01 Nov 2022
Assessor Thomas Ruck
Accreditation No. DMN/20/1999
Address 19 Park Street , Campsie , NSW , 2194
hstar.com.au

FOR DEVELOPMENT APPLICATION ISSUE ONLY

GRAPHIO AM
SUITE 3.04, 56 BOWMAN STREET, PYRMONT NSW 2009
TELEPHONE +61 2 9660 0628 EMAIL contact@graphioam.com.au

19 PARK STREET, CAMPSIE
FOR MR TOMI VIDOVIC

SUBDIVISION PLAN **DA1.01** A
SCALE 1:200 @ A3 NOVEMBER 2022