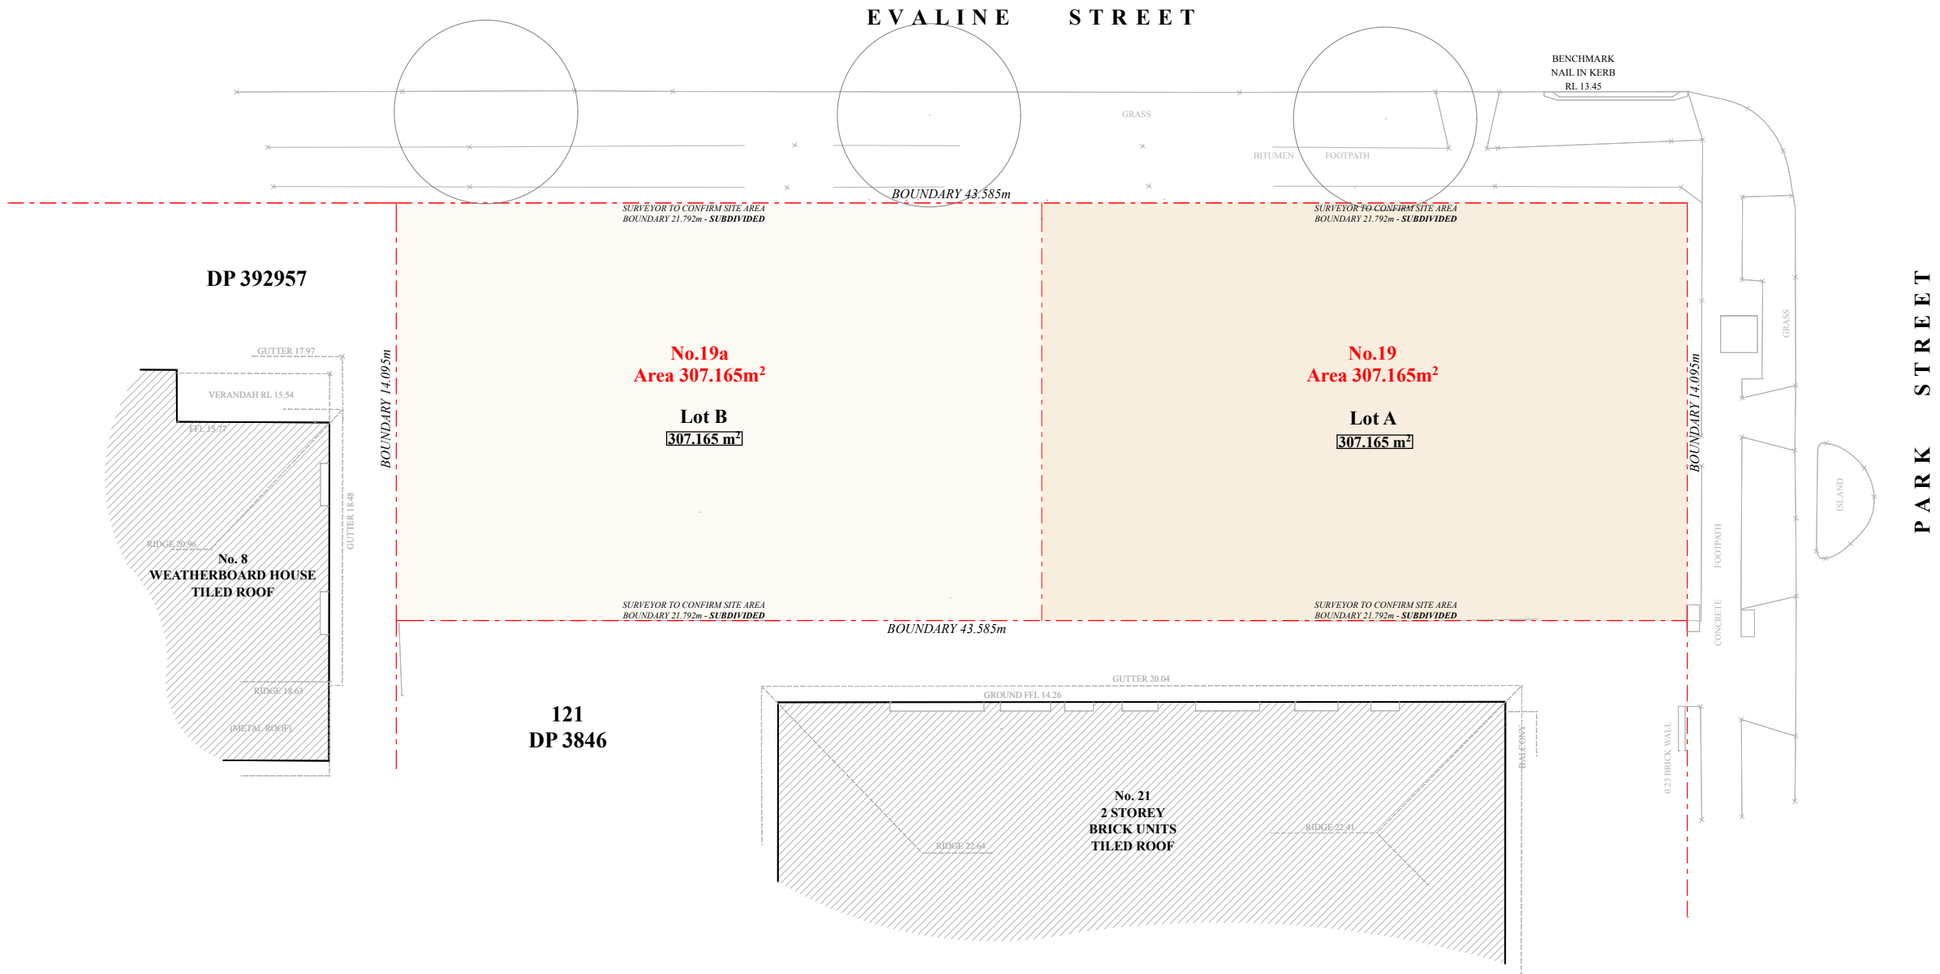

0 2 4 6 8 10

SCALE IN METRES

THESE DRAWINGS ARE DESIGN INTENT DRAWINGS ONLY. NOT USED DURING CONSTRUCTION. IT IS NOT A DETAILED CONSTRUCTION DRAWING AND SHOULD NOT BE USED AS SUCH. IF THIS DRAWING DESCRIBES A COMPONENT TO BE MAUFACTURED, THE BUILDER SHOULD SEEK AND CHECK SHOP DRAWINGS FOR THAT COMPONENT, PREPARE BY THE MANUFACTURER.

USE FIGURED DIMENSIONS ONLY. DO NOT SCALE FROM THIS DRAWING BUILDER TO BE RESPONSIBLE FOR IDENTIFYING DRAWING DISCREPANCIES PRIOR TO THE WORK DESCRIBED IN THE DRAWING BEING CARRIED OUT.

THE DESIGNER RETAINS COPYRIGHT IN THIS DRAWING WHICH IS NOT TO BE REPRODUCED WITHOUT THE CONSENT OF THE DESIGNER.

KEY

AC	Air conditioning	PL	Planter
BG	Box gutter	R	Refrigerator
CM	Cement render	RC	Reinforced concrete
CP	Carpet		
CPD	Cupboard	RL	Relative level
CR	Copper roofing	RP	Recessed panel
CT	Cooktop	S	Sink
DP	Downpipe	SD	Slot drain
ED	Eastern door	SK	Skylight
EW	Eastern window	SW	Shower waste
FW	Floor waste	TB	Timber battens
HWS	Hot water system	TF	Timber flooring
J	Construction joint	WD	Western door
OF	Overflow	WW	Western window
PB	Plasterboard	CB	Concrete block

REVISION	ISSUE	DATE
A	DEVELOPMENT APPLICATION	19/10/2022
B	DEVELOPMENT APPLICATION	16/01/2023

FOR DA / ~~SK~~ / ~~TENDER~~ ISSUE ONLY

NATIONWIDE HOUSE ENERGY RATING SCHEME

0008170260 01 Nov 2022
Assessor Thomas Ruck
Accreditation No. DMN/20/1999
Address
19 Park Street , Campsie , NSW , 2194
hstar.com.au

FOR DEVELOPMENT APPLICATION ISSUE ONLY

GRAPHIO AM
SUITE 3.04, 56 BOWMAN STREET, PYRMONT NSW 2009
TELEPHONE +61 2 9660 0628 EMAIL contact@graphioam.com.au

19 PARK STREET, CAMPSIE
FOR MR TOMI VIDOVIC

SUBDIVISION PLAN DA1.01 A
SCALE 1:200 @ A3 JANUARY 2023