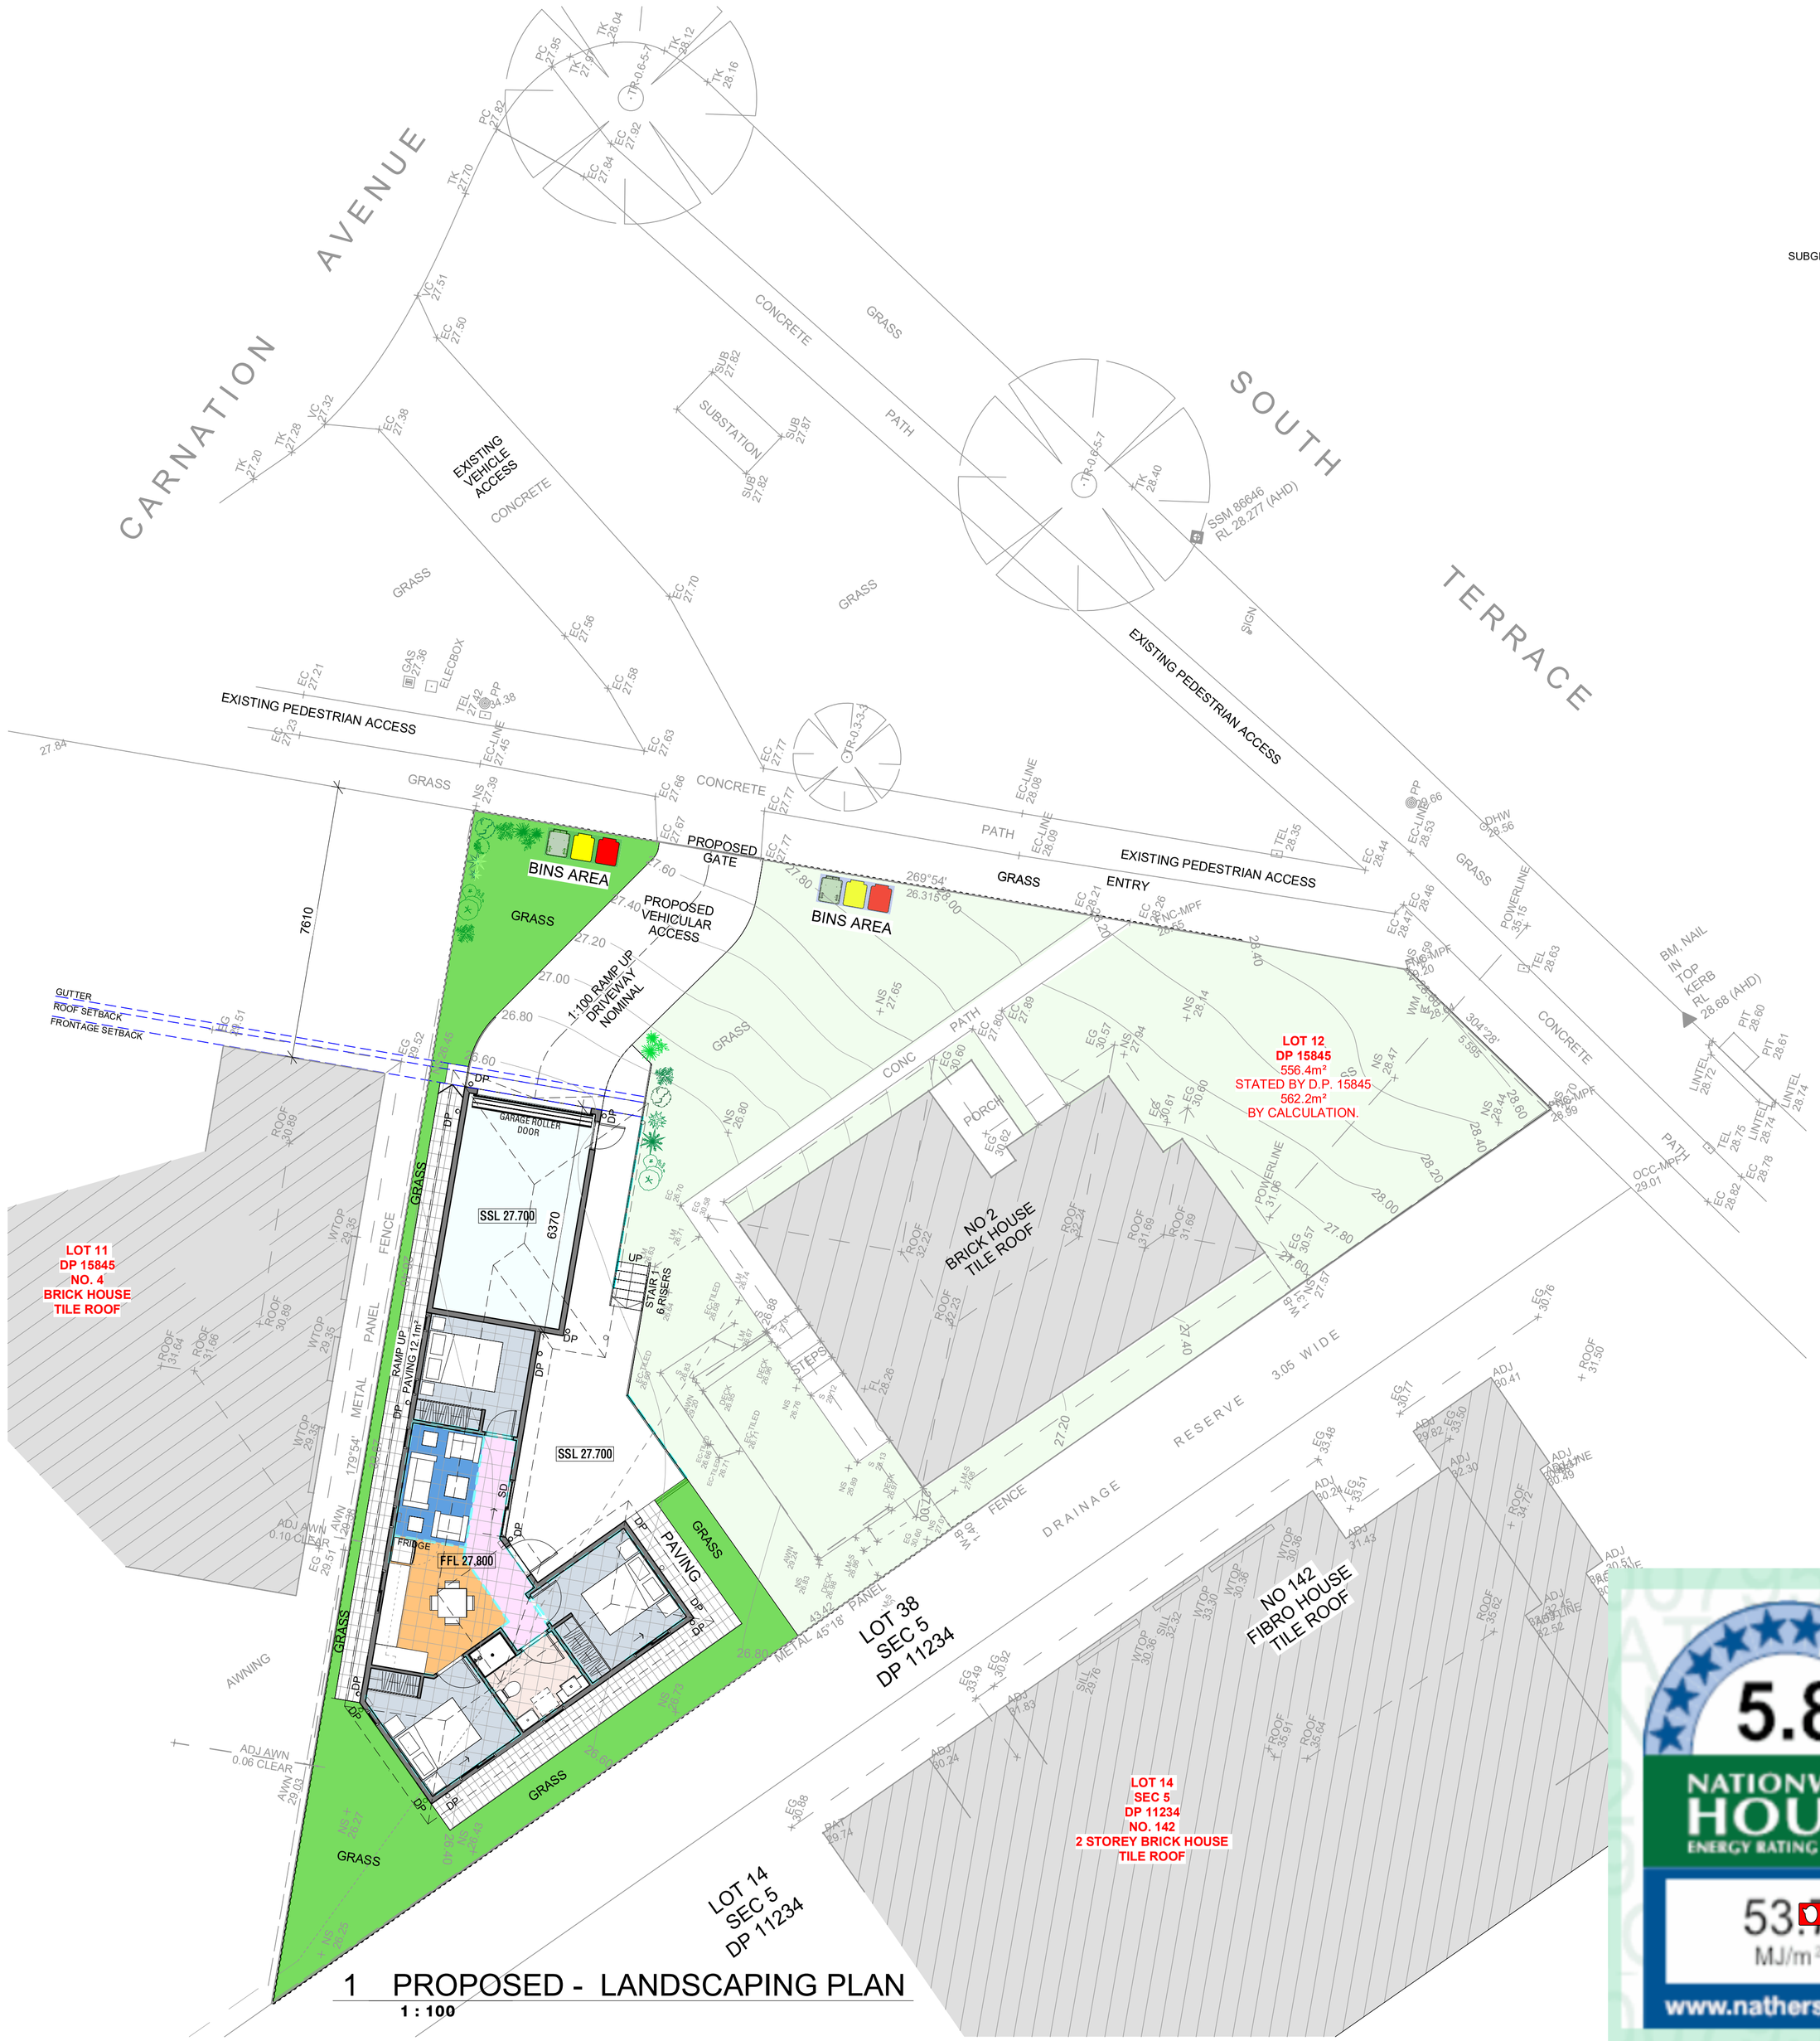

1 PROPOSED - LANDSCAPING PLAN

1 : 20

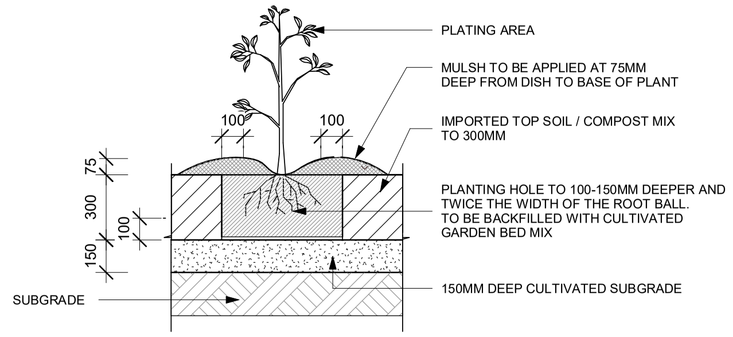

2 GARDEN BED PLANTING DETAIL

1 : 20

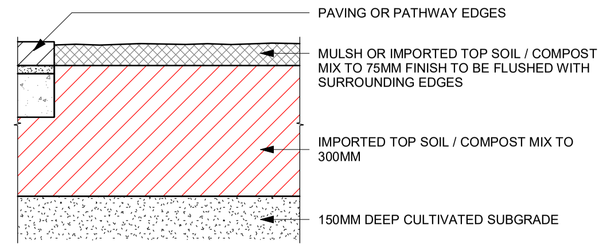

3 GARDEN BED PREPERATION DETAIL

1 : 20

INTELLECTUAL PROPERTY

Information contained in this document are copyright & may not be used or reproduced unless otherwise agreed in writing from the architect.

All rights to this documents are subject to payment in full of all Architectural charges. The information provided in this document may only be used for the express purpose & project for which it has been created & delivered. Any unhauthorised use of this document is at the users sole risk & without limiting the Architect rights, the user releases & indemnifies the Architect from & against all loss or damages so arising.

NOTE

Contractor to check & verify all dimensions & associated levels on site prior to commencement of work or preparation of shop drawings.
To report any discrepancies to the Architect for direction & advice.

Drawings are to be read in conjunction with all other contractors documents.
Use figured dimensions only & do not scale from / this drawing.
The architect cannot guarantee the accuracy of contents & formats for photocopies & copies of drawings issued electronically.

The completion of the Issue Details Checked and Authorised Section is confirmation of the status of the drawing. The drawing shall not be used for construction unless endorsed 'For Construction' and authorised for issue.

© Architect Ziad Zahran
Australian Business Name ABN 1135 357 6506

STORMWATER & SEDIMENTS

BASIX & NATHERS

ISSUE	DATE	REVISIONS
1	15/11/2022	FOR DA APPROVAL

ARCHITECT - REG. NO: NSW 10650 / SA 3645
Ziad Zahran
Urban Design - Town Planning - Architecture
Interior Design - Landscape Architecture
66A WATTLE STREET, PUNCHBOWL, NSW, AUSTRALIA, 2196
T +61 407 679 036
E ze-1@gmail.com
E Ziad.Zahran@gmail.com

CLIENT
ISAAC AL RABADI

2 CARNATION AVENUE,
BANKSTOWN, NSW 2200

PROJECT NUMBER
IRSD-0122

TRUE NORTH

4000 5000
mm
1:100

D BY: Checker

D BY: Approver

LAN

ISSUE
1

0007950470-01 02 Nov 2022

5.8
NATIONWIDE HOUSE ENERGY RATING SCHEME
53.7 MJ/m²
www.nathers.gov.au

Assessor Noura Al Hazzouri
Accreditation No. DMN/18/1891
Address
2 Carnation Avenue ,
Bankstown , NSW , 2200

hstar.com.au