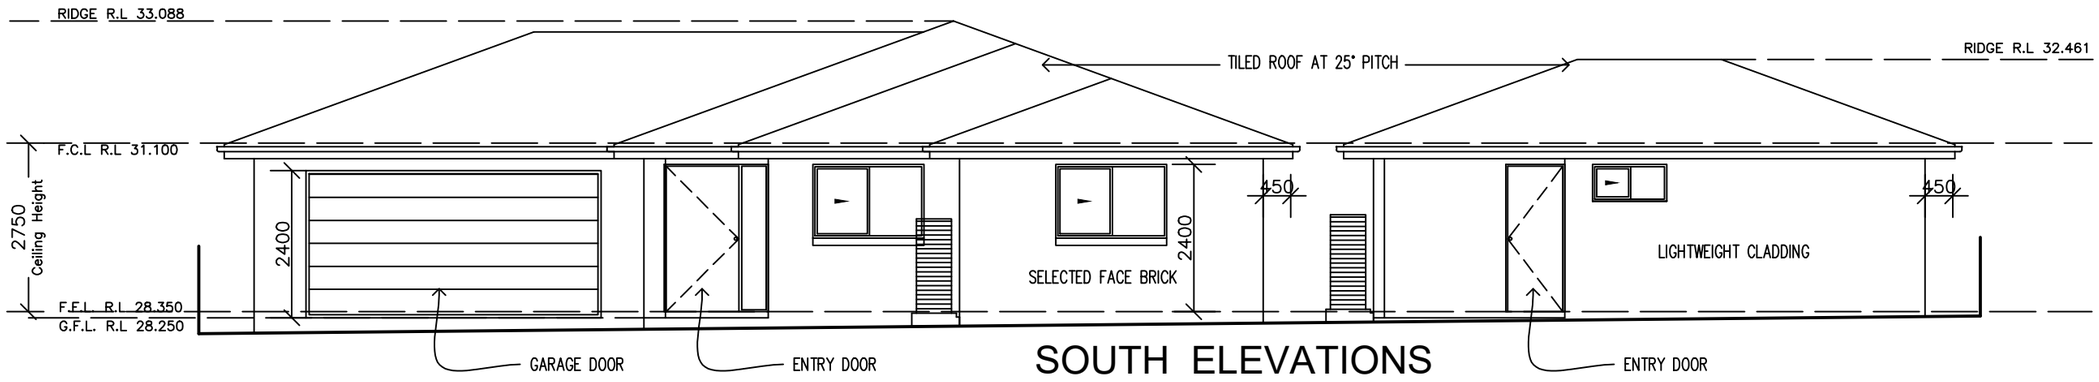

SOUTH ELEVATIONS

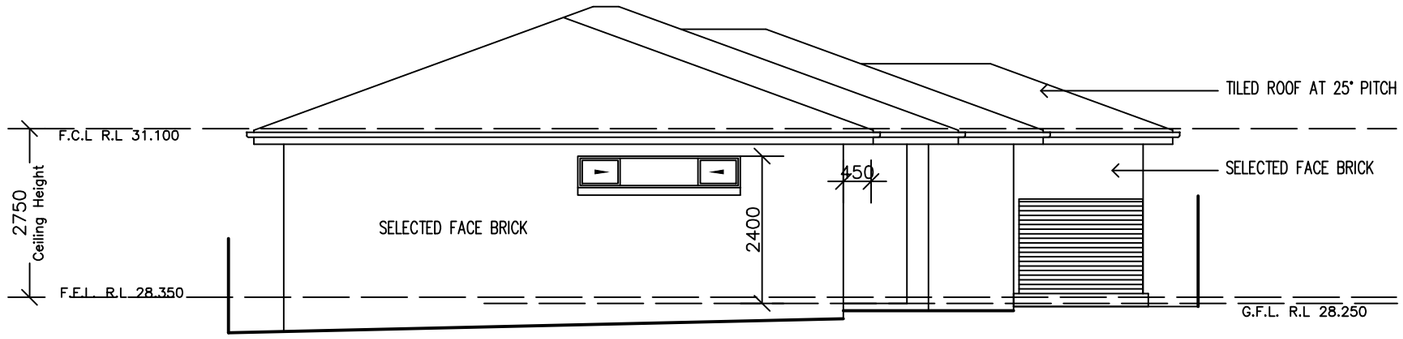

WEST ELEVATION

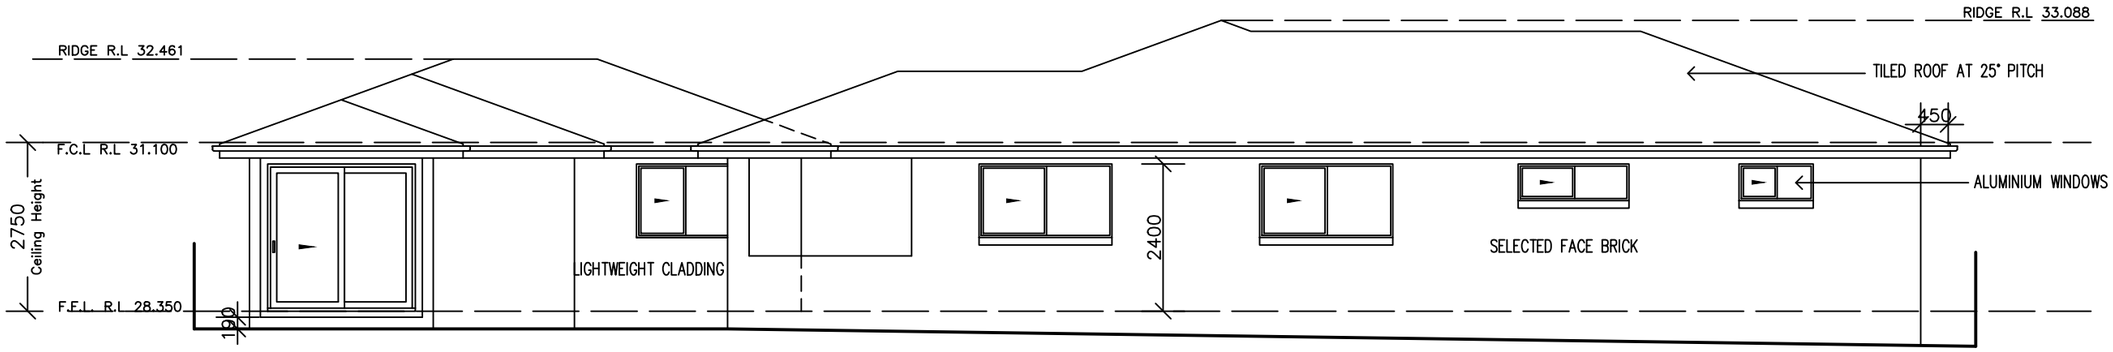

NORTH ELEVATIONS

PROPOSED ELEVATIONS

REVISION:		DATE:
A	DEVELOPMENT APPLICATION	

© ALL RIGHTS RESERVED
This plan is the property of inkon plans
Any copying or altering of the drawing shall not be undertaken without written permission from inkon plans

DIMENSIONS TO BE READ IN PREFERENCE TO SCALING

PROPOSED SINGLE AND SECONDARY DWELLING TO APPROVED SUB DIVISION LOT B (DA-321/2022

inkon plans
architectural drafting group
Phone: (02) 8764 8444
Mobile: 0414 671 114
email: charbel@inkonplans.com.au
Address: Level 3 Suite 303, 398 Chapel Rd, Bankstown NSW 2200

CLIENTS NAME:
MR FADI EL ALI

ADDRESS:
267 MILLER ROAD

SUBURB:
BASS HILL

DRAWING TITLE:
PROPOSED ELEVATIONS

DATE DRAWN:
02.11.2022

DRAWN:
CH

SCALE:
1:100

DRAWING NO:
03

NORTH

JOB NO:
20220025