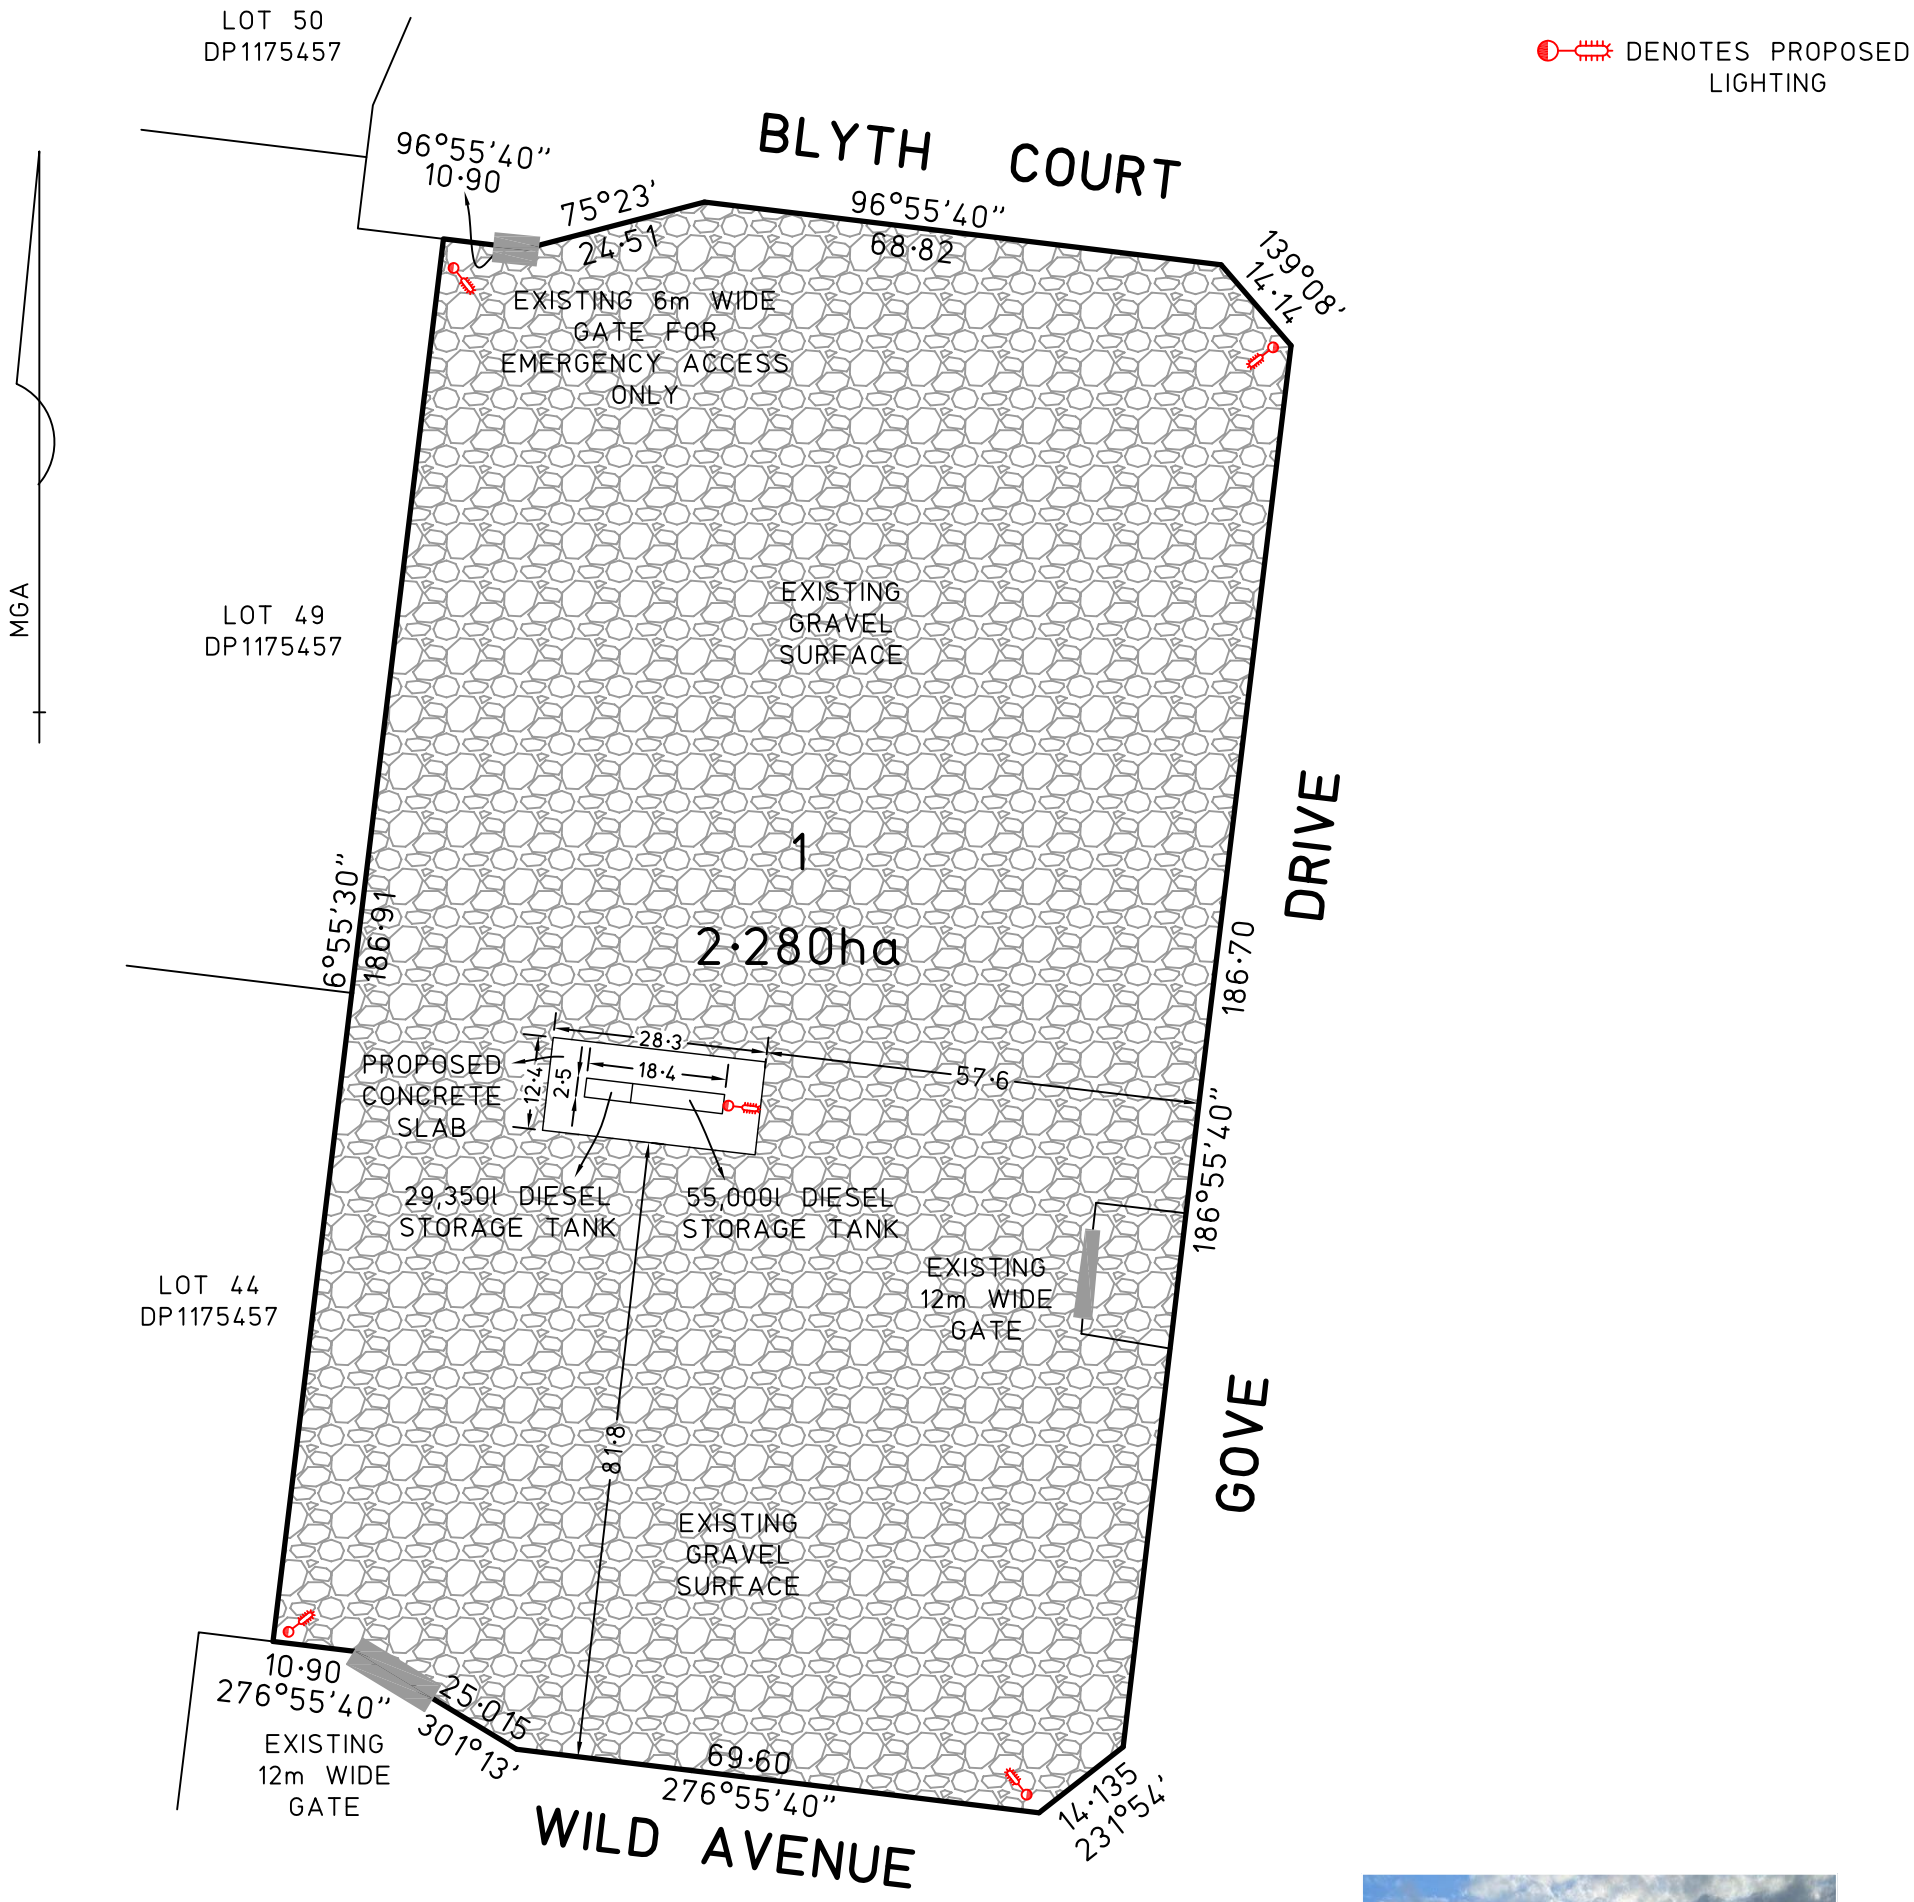

PROPOSED STEEL POST, CHAIN WIRE MESH & 3 BARB 2·40 METRES HIGH FENCE (NOT TO SCALE)

IDEAS INTO ACTION
PLANRIGHT
Licensed Surveyors • Civil Engineers • Irrigation Designers
21 Nish Street, ECHUCA. Ph. (03) 54821699
139 Hogan Street, TATURA. Ph. (03) 58241322

SCALE OF METRES
10 0 20 40
ORIGINAL DRAWING SCALE 1: 1000

COPYRIGHT OF THIS DESIGN REMAINS THE PROPERTY OF PLANRIGHT AND MAY NOT BE COPIED OR MODIFIED WITHOUT WRITTEN PERMISSION. © COPYRIGHT 2023

SITE PLAN

PARISH OF TATAILA
COUNTY OF CADELL
LOTS 45-48 (INCL) IN DP1175457

FILE No.	DRAWN	CHECKED	DATE	SHEET NUMBER	VER	SHEET SIZE
S7494	RS	MS	30/01/2022	1 OF 1	1	A3

VER	DATE	DETAILS OF AMENDMENTS	DRN	CHK

FILE NAME: S7494 site plans Stage 1 V1.dwg