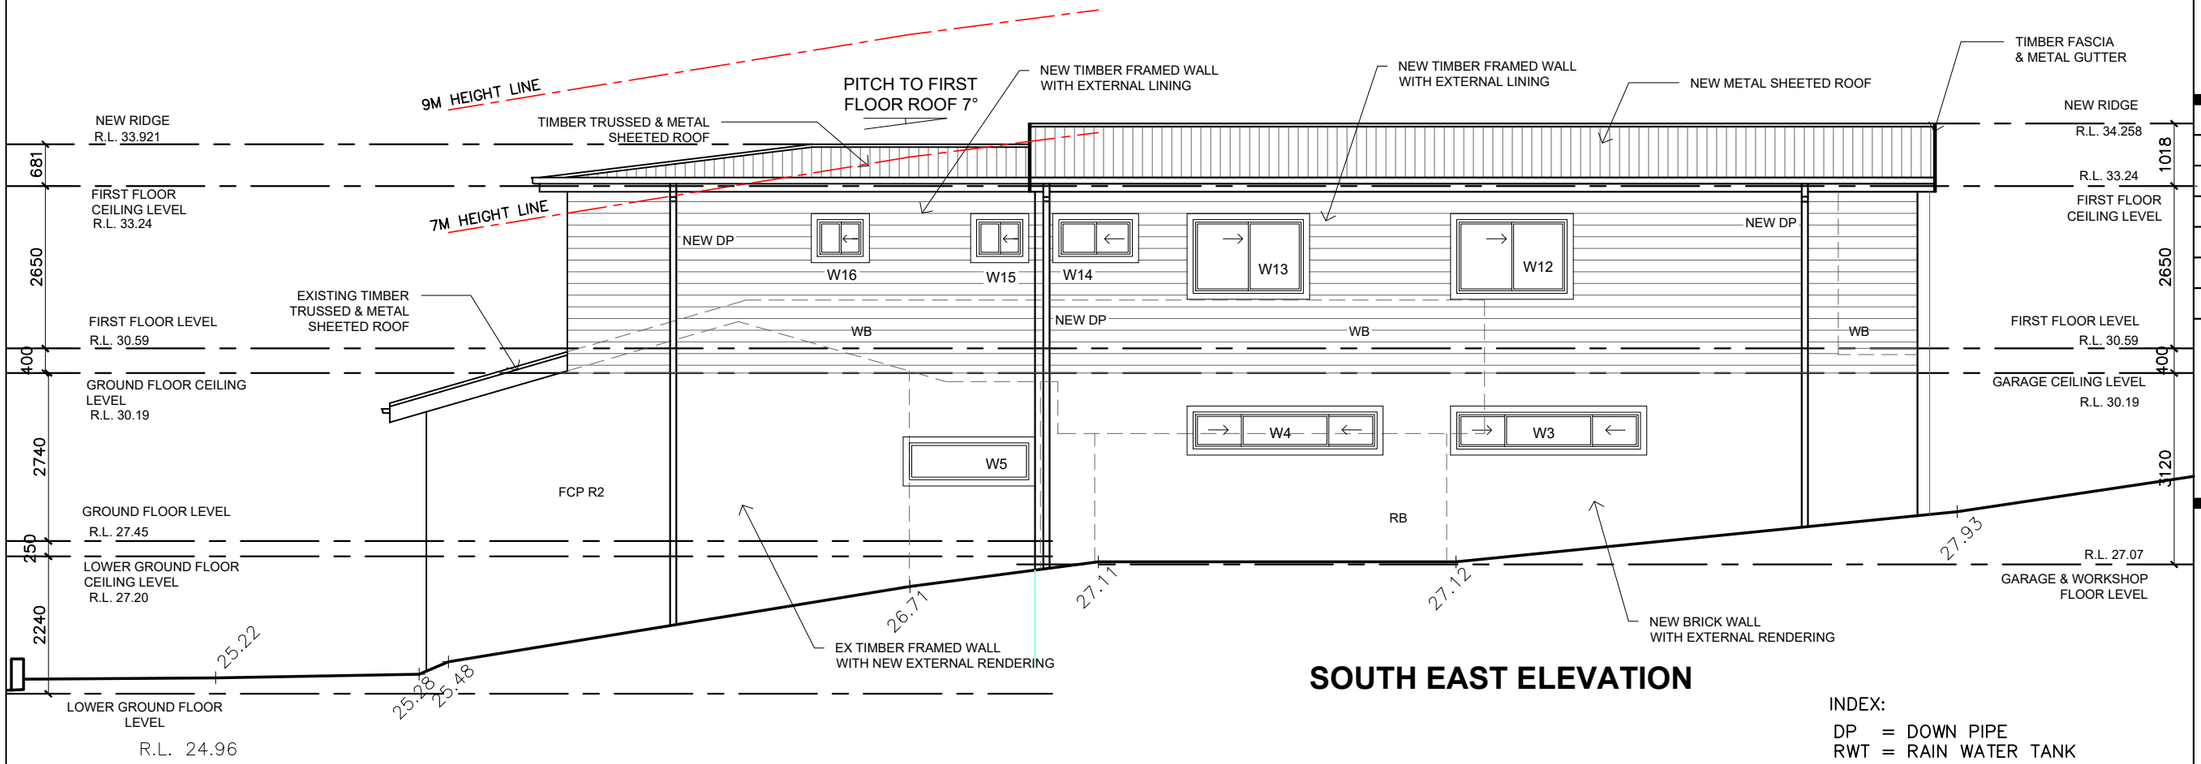

SOUTH EAST ELEVATION

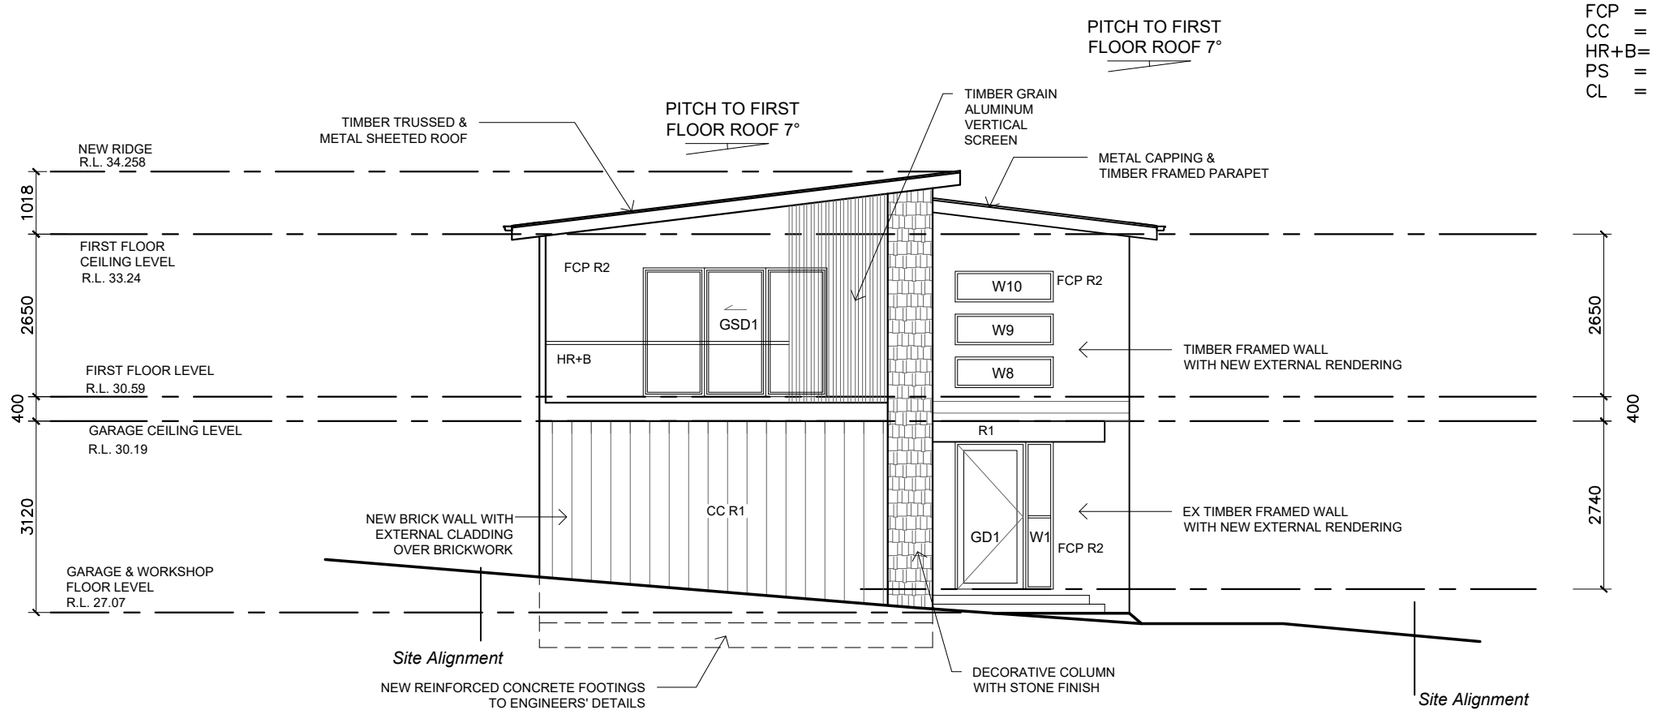

NORTH EAST ELEVATION

INDEX:

DP = DOWN PIPE
RWT = RAIN WATER TANK
TR = TILED ROOFING
WB = WEATHER BOARD
RB = RENDERED BRICK
FCP = FIBER CEMENT PANEL
CC = COLORBOND CLADDING
HR+B= HANDRAIL & BALUSTRADE
PS = PRIVACY SCREEN
CL = COLUMN

NOTE:

VERIFY ALL DIMENSIONS WITH ACTUAL JOB SIZES AND MODIFY WHERE NECESSARY BEFORE COMMENCING SITE WORK OR SHOP FABRICATION.

N°	DATE	REVISION
A	13/02/2023	for DA

PROPOSED ALTERATIONS & ADDITIONS TO AN EXISTING HOUSE

at

808 HENRY LAWSON DRIVE
PICNIC POINT
NSW 2213
(Lot 6 in DP 607372)
(City of Canterbury Bankstown Council)

for

MR. M. & MRS. B. WALKER

DRAWING TITLE

SOUTH EAST & NORTH EAST ELEVATIONS

ROBERT LEE ARCHITECTS PTY LTD
ABN 25 000 971 488
CAMBRIDGE HOUSE
2 ROSE STREET HURSTVILLE
NSW 2220
TELEPHONE: (02) 9570 1644
FACSIMILE: (02) 9570 3034

SHEET SIZE A3	SCALE 1:100
DATE Feb 2023	DRG No. DA - 7A
DRAWN BY Fang Zhou	