AERIAL PHOTO
NTS

Department of Planning and Environment

Issued under the Environmental Planning and Assessment Act 1979
Approved Application No: DA 23/2895

Approved on: 8 September 2023

Signed: AW Sheet No: 1 of 1

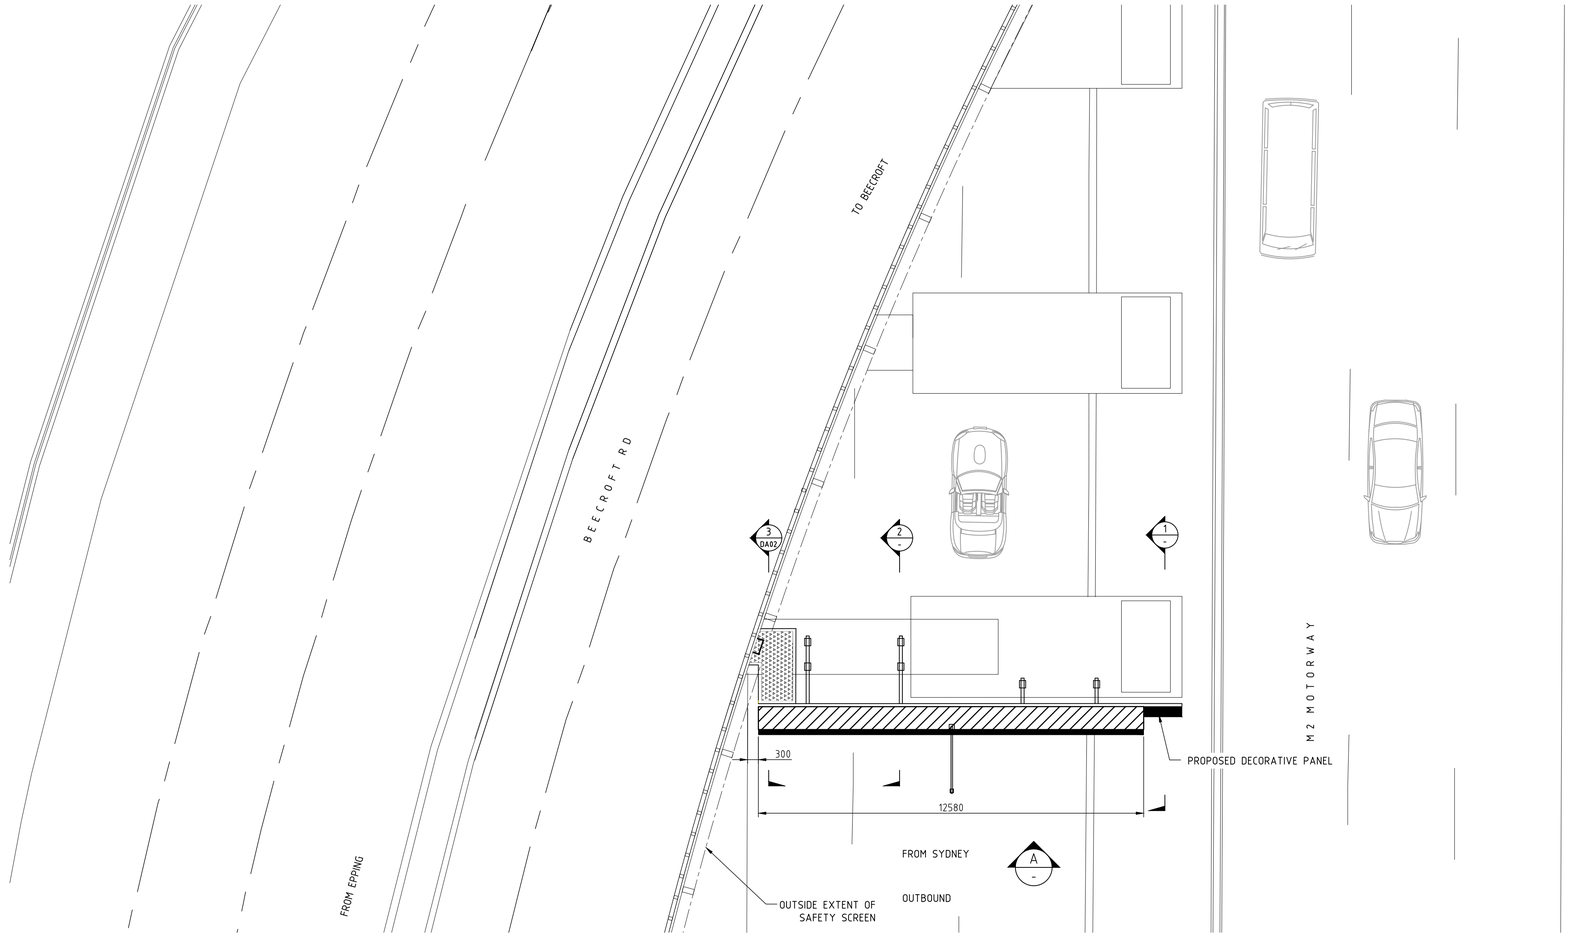

PROPOSED SITE PLAN
SCALE 1:100

FALL RESTRAINT TO BE FIXED BETWEEN SIGNBOX AND CONCRETE BEAM

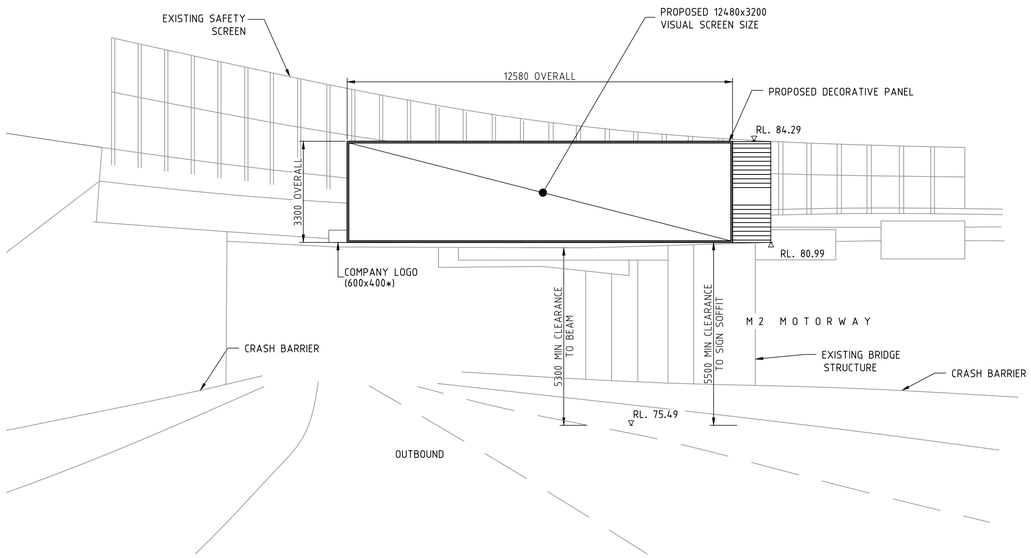

ELEVATION A
SCALE 1:100

*ALL DIMENSIONS NOMINAL
*RL'S ARE APPROXIMATE

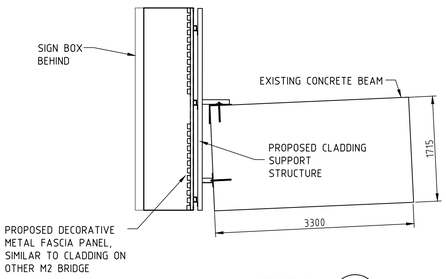

SECTION 1
SCALE 1:50

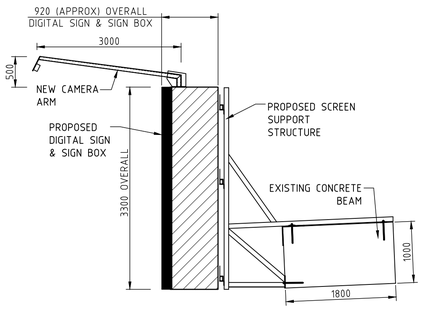

SECTION 2
SCALE 1:50

NOT FOR CONSTRUCTION

ISS	DATE	COMMENT
A	26/09/22	ISSUED FOR APPROVAL
B	06/10/22	ISSUED FOR APPROVAL

Dennis Bunt Consulting Engineers Pty Ltd
Suite 4, Building 7, 49 Frenchs Forest Road East, Frenchs Forest, NSW 2086
P.O. Box 652, Forestville, NSW 2087
Ph: 02 9451 3455 Fax: 02 9451 3466
Email: info@dbce.com.au
ABN 23 039 013 724

CLIENT: MANBOOM

PROJECT: BEECROFT RD OVERPASS CHELTENHAM, OUTBOUND

TITLE: PROPOSED DIGITAL SIGN
GENERAL ARRANGEMENT & SITE PLAN, ELEVATION & SECTION

DRAWN AT	DESIGN JL	DATE: July'22
JOB NO: 22141-8		DWG NO: DA01
SCALE @ A1: AS SHOWN		REV: B