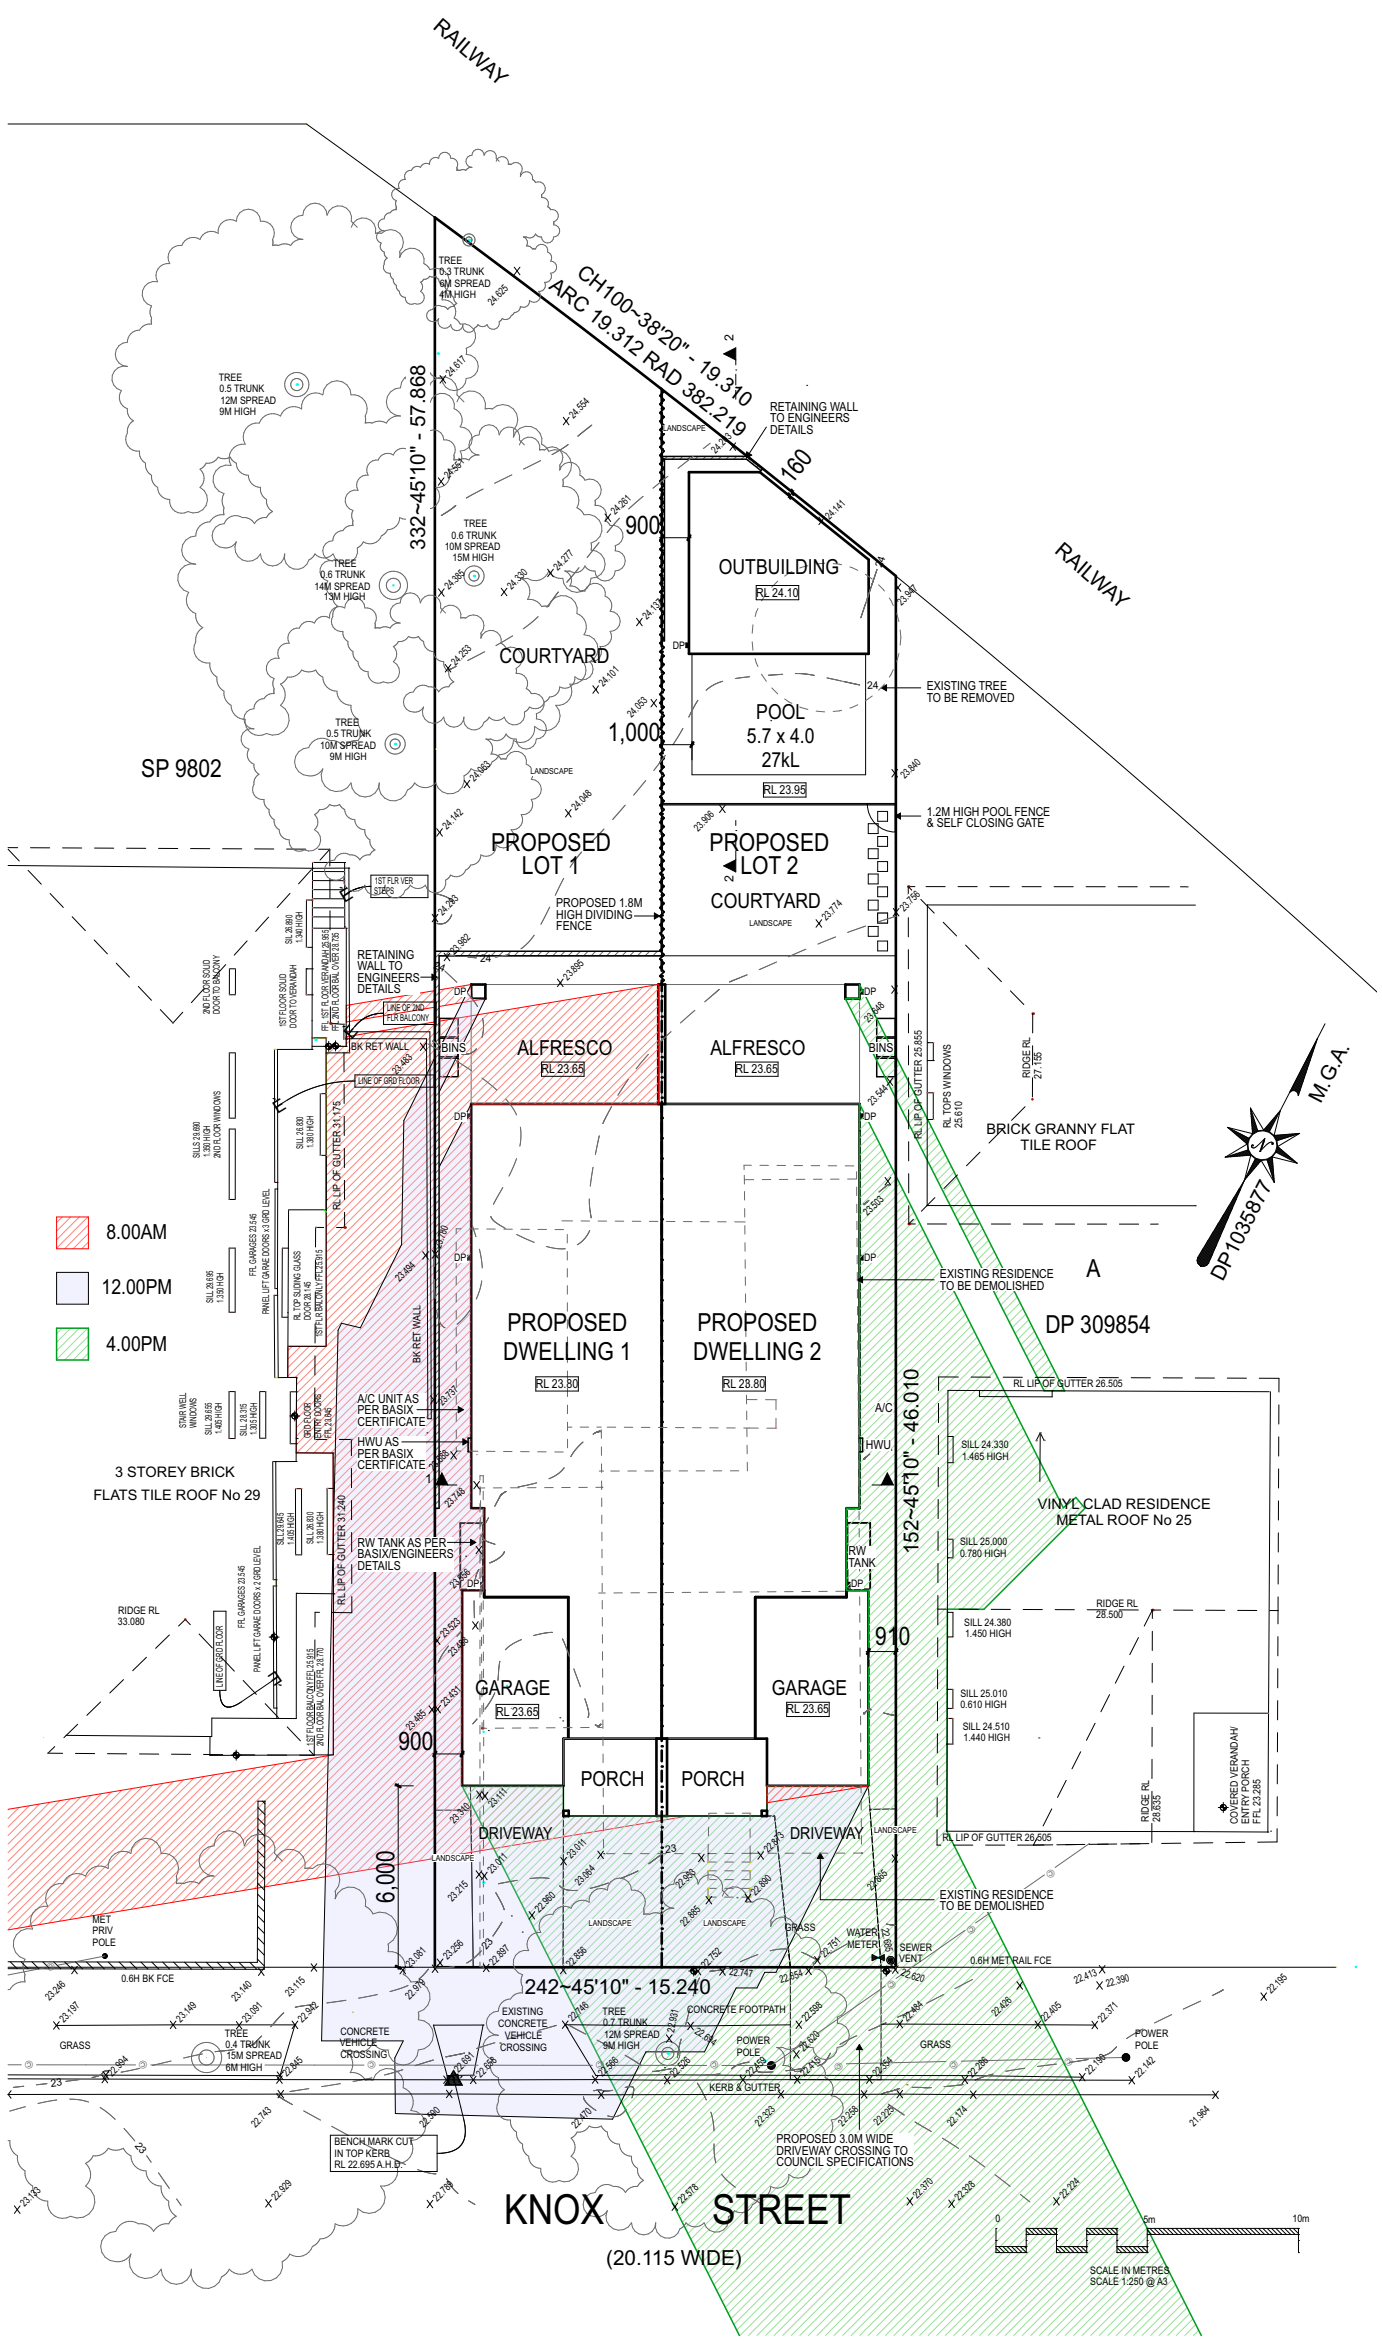

no.	amendment	date
2	Issued for review of determination	22-3-23
1	Issued for DA submission	14-10-22

client: ROB SAAB

BORIS GRGUREVIC & ASSOCIATES P/L
ACCREDITED BUILDING DESIGNER (Reg. No. 6213)
REGISTERED DESIGN PRACTITIONER (DEP0002934)
M 0418 863 975 **E** borisgrg@optusnet.com.au

project: PROPOSED DUAL OCCUPANCY DEVELOPMENT, AND PROPOSED CABANA & POOL TO DWELLING 2

title: SHADOW DIAGRAM 21ST JUNE

job number

notes: All dimensions & levels to be checked & verified on site by the builder prior to the commencement of any works. Use figured dimensions in preference to scale.

address: 27 KNOX STREET, BELMORE

date: Sept. 2022 | scale: 1:250 @ A3

dwg by: BG | sheet no. 1 of 1