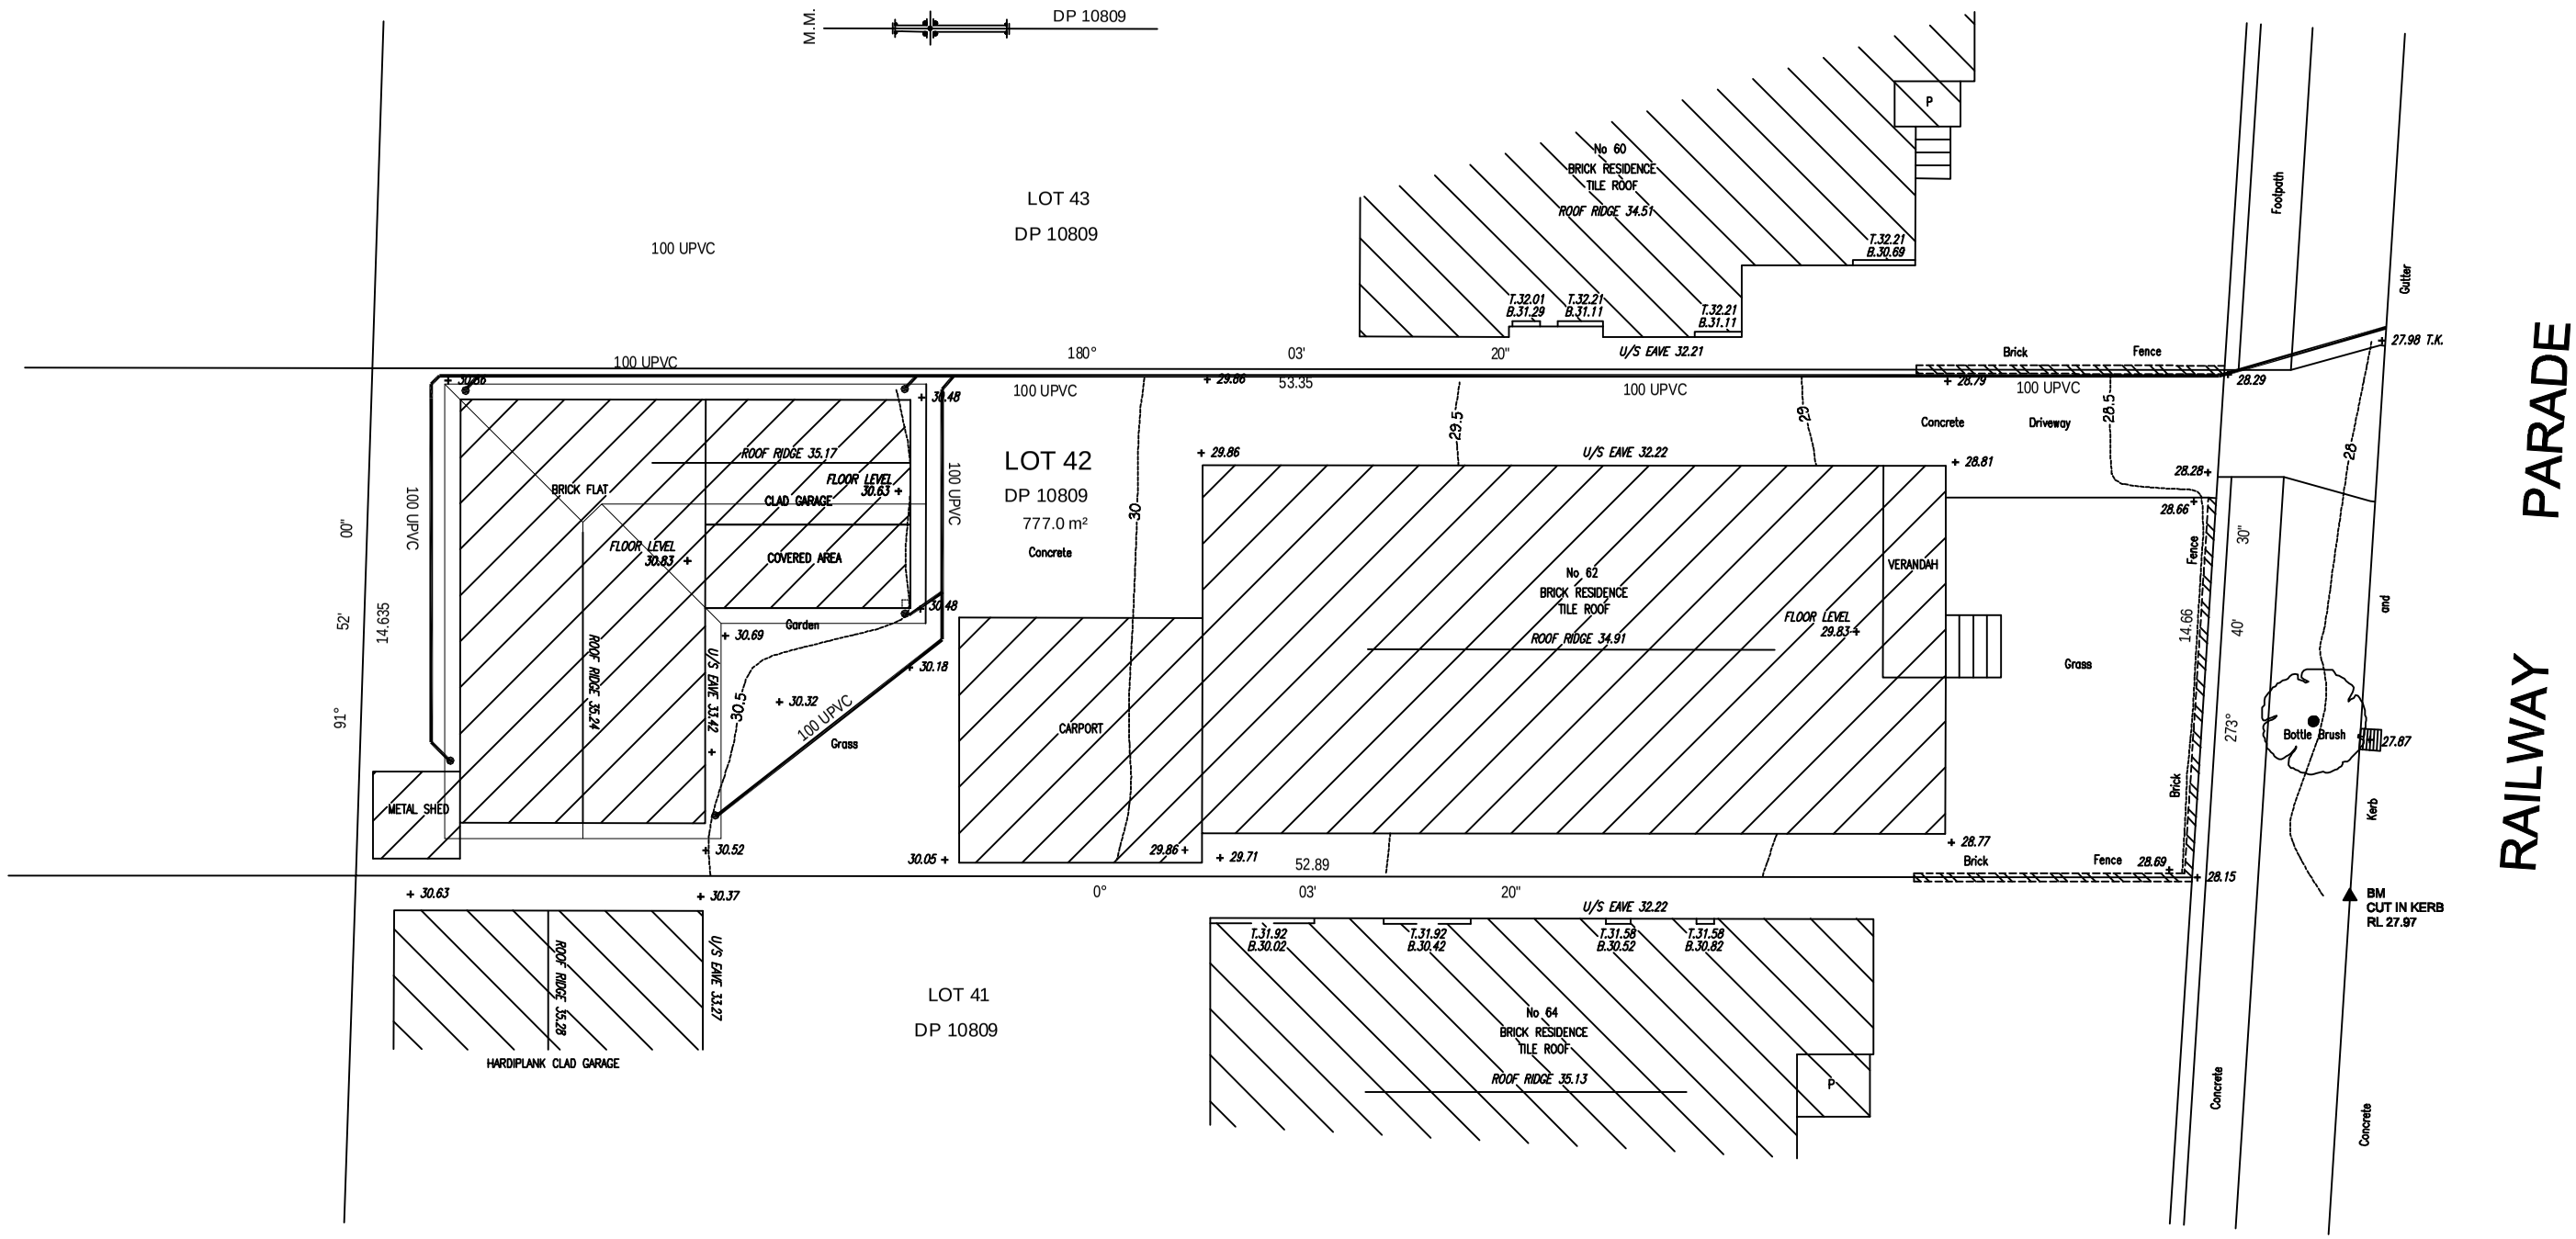

MLE DESIGNS PTY. LTD

B.S. CIVIL, M.S. STRUCTURE
MIE Aust., CP Eng., NER 116505

Office Address: Suite 2, Level 1
9 - 11 Stewart Lane,
BANKSTOWN N.S.W. 2200
Ph:(02) 9793 9017 Mob:0413 413 770
E-Mail : grconstruction@bigpond.com

COPYRIGHT:
This design and any other content on this drawing remains the property of MEGA CIVIL ENGINEERS P/L. It cannot be copied or reproduced in part or whole or used in any way without the written permission of MEGA CIVIL ENGINEERS Pty.Ltd.

PROJECT	SECONDARY DWELLING & OFFICE
ADDRESS	62 RAILWAY PARADE, CONDELL PARK
CLIENT	MR. TONY TOUBIA
TITLE	STORMWATER PLAN
AUTHORITY	CANTERBURY BANKSTOWN COUNCIL

DATE	27.03.2023
DRAWN	G.A
CHECKED	G.A
SCALE	1:200
DWG NUMBER	BIC-04
PAGE	4 OF 6

GENERAL NOTES:
1. All existing dimmensions to be verified on site prior to any works
2. The attached architectural drawings shall not be scaled with a ruler to obtain relevant dimensions.
3. All relevant dimensions are labeled accordingly.
4. All materials and workmanship carried out is to comply with Australian Standards Codes (SAA) and the BCA.req.

ISSUE	AMENDMENT	DATE
A		27.03.2023
B		22.05.2023
C		
D		

SIGNED BY:

You created this PDF from an application that is not licensed to print to novaPDF printer (http://www.novapdf.com)