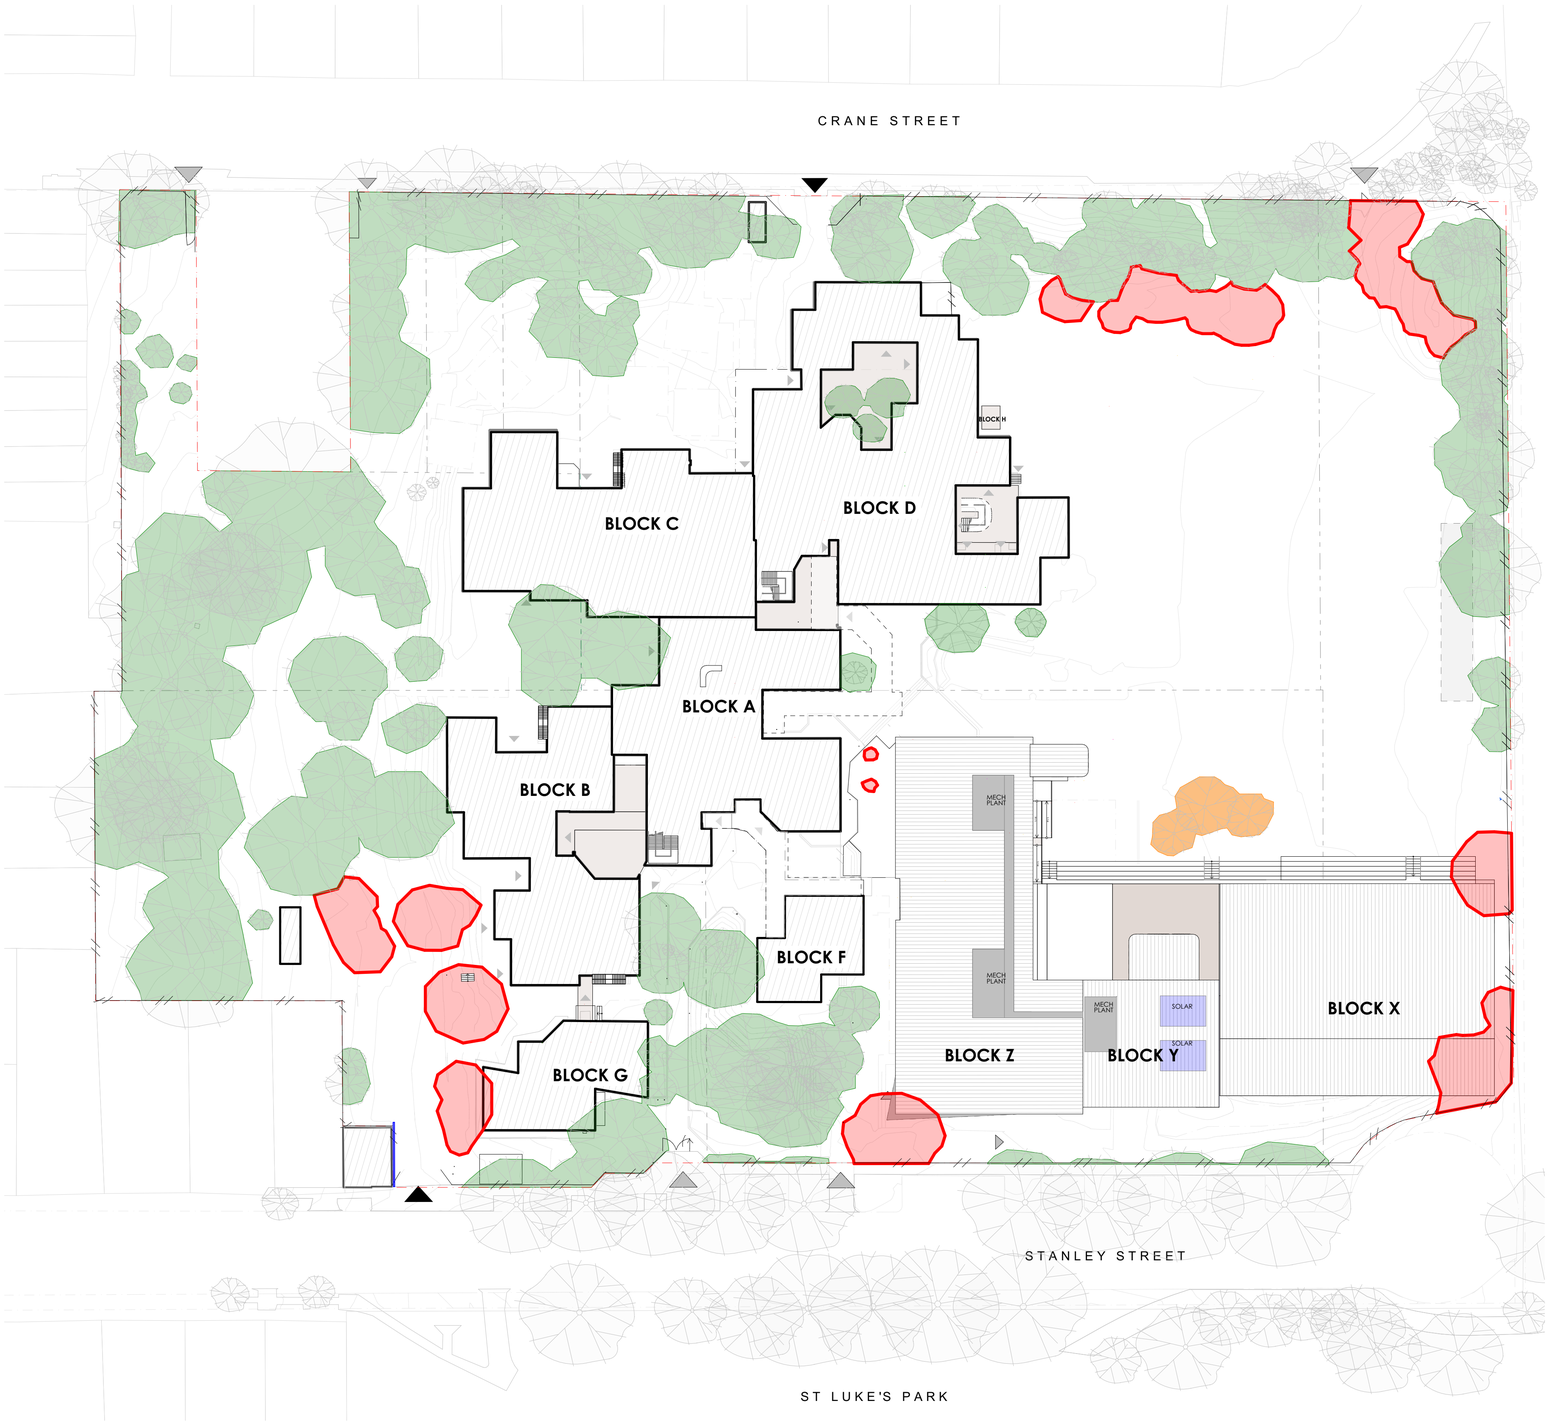


## Tree Cover

**Total site area 33,784.06 sqm**

| | sqm | % of total site are | legend |
|---|---|---|---|
| Total existing tree canopy cover | 9293.66 | 27.51 | + |
| Total trees to be removed | 1438.40 | 4.26 | |
| Total new trees | 150.66 | 0.45 | |
| Total new site cover | 8005.26 | 23.69 | + |

**© COPYRIGHT & LIABILITY NOTICE**
THESE DESIGNS AND DRAWINGS AND THE COPYRIGHT THEREOF ARE THE PROPERTY OF JDH ARCHITECTS AND ARE NOT TO BE USED, RETAINED OR COPIED BY EITHER PHYSICAL OR ELECTRONIC MEANS WITHOUT WRITTEN OR EXPRESSED PERMISSION. JDH ARCHITECTS ACCEPTS NO RESPONSIBILITY FOR THE COMPLETENESS, ACCURACY OR COMPATIBILITY OF ELECTRONICALLY TRANSFERRED DOCUMENTS. IF NECESSARY, RECIPIENTS SHOULD REQUEST A HARDCOPY VERSION FOR VERIFICATION.
**DO NOT SCALE OFF THESE DRAWINGS**

| REV | DESCRIPTION | DATE | INIT. |
|---|---|---|---|
| REV A | DA SET & NEIGHBOURHOOD NOTIFICATION SET | 2/11/2023 | JR |

JDH ARCHITECTS.
Suite 301/249 Pitt Street
Sydney NSW 2000
Telephone: 02 9281 8697
www.jdharchitects.com.au

PROJECT:
**Concord High School**
CLIENT:
DEPARTMENT OF EDUCATION
ADDRESS:
5 Stanley Street, Concord, NSW, 2137 AUS

DRAWING:
**TREE COVER PLAN**

N

| ISSUE DATE: | SCALE: | DESIGNED/DRAWN: | CHECKED: | SHEET SIZE: |
|---|---|---|---|---|
| 2/11/2023 | @ A1 | FM/JR | FM | A1 |

| JOB NO: | SHEET NO: | REVISION: |
|---|---|---|
| **1292** | DA CHS-JDH-602 | **REV A** |

COPYRIGHT 2023 1292_Concord_HS_AL.DWG A