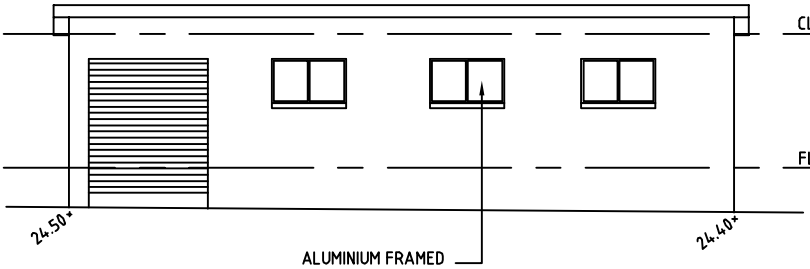

EAST ELEVATION

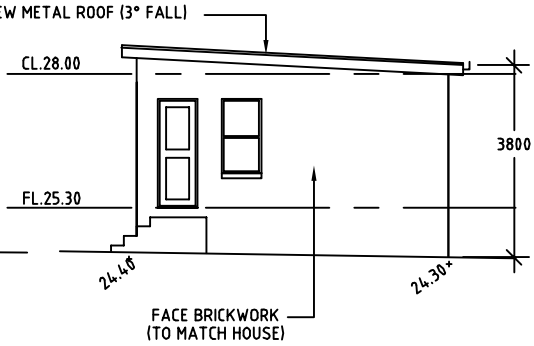

NORTH ELEVATION

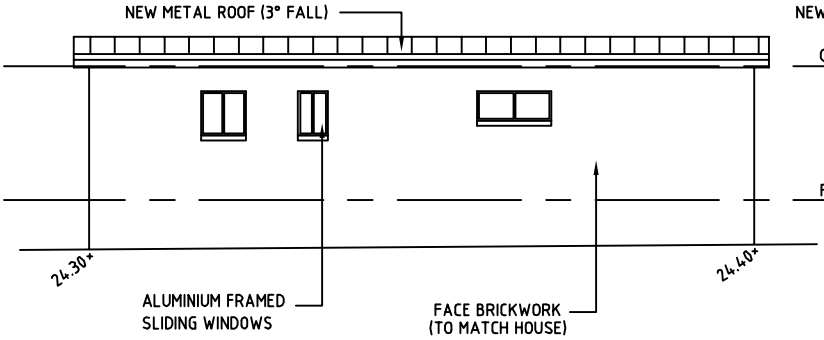

WEST ELEVATION

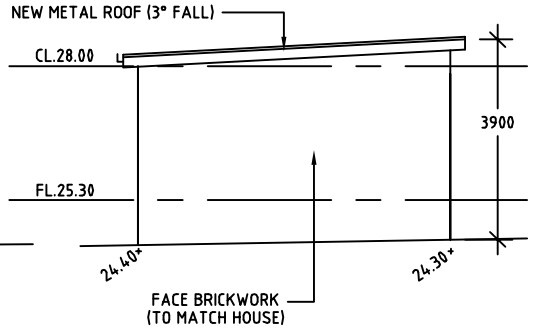

SOUTH ELEVATION

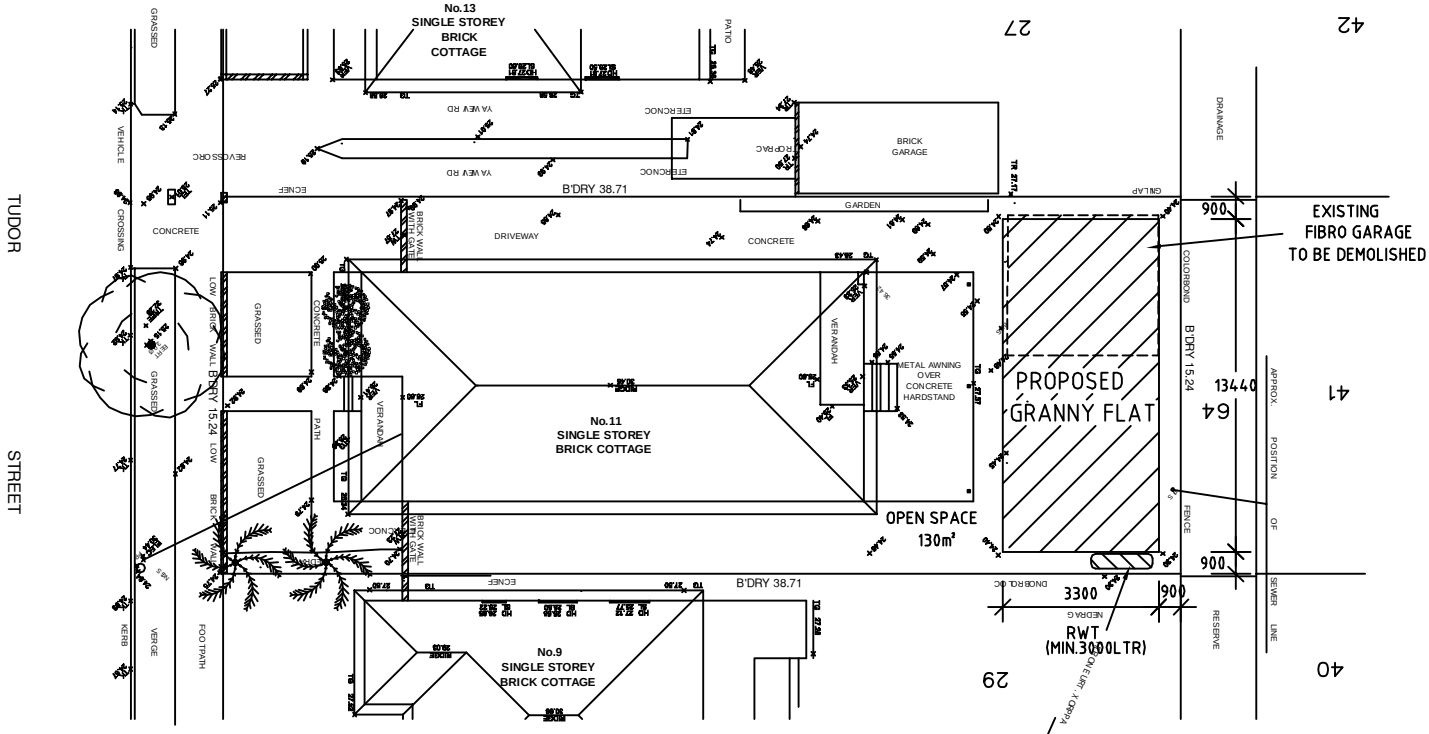

SITE PLAN 1:200

PROPOSED GRANNY FLAT

AT No.11 TUDOR ST BELMORE.

MR & MRS SAOUMA