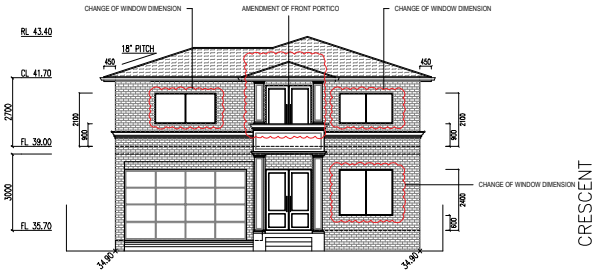

NORTH ELEVATION

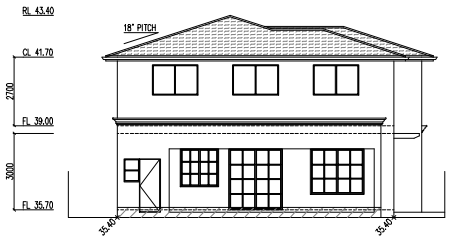

SOUTH ELEVATION

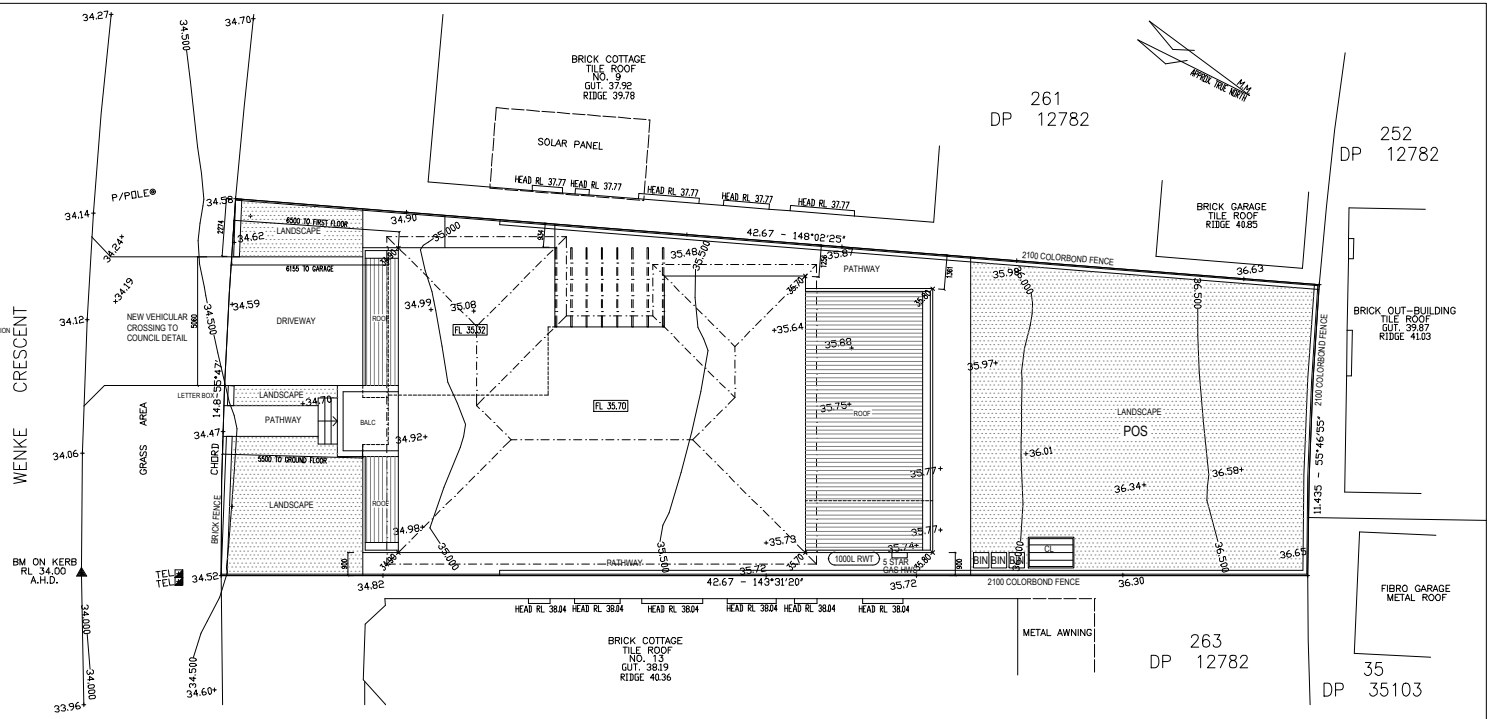

SITE PLAN

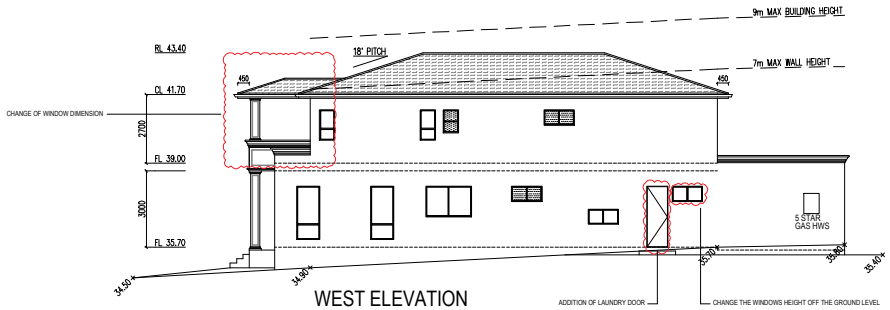

WEST ELEVATION

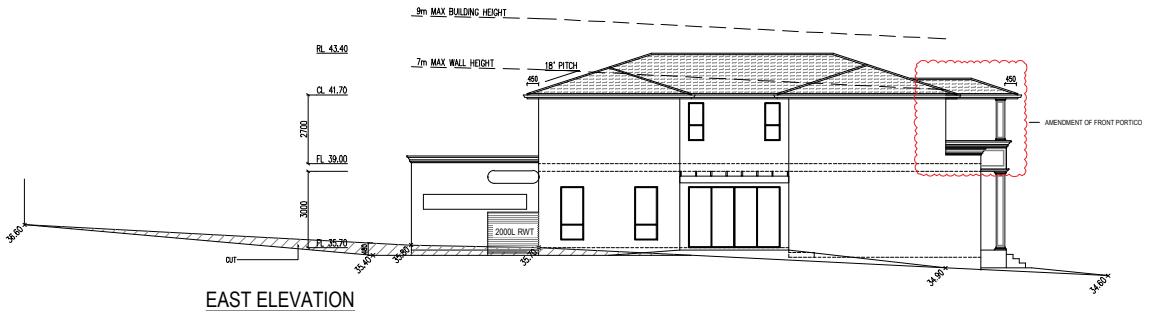

EAST ELEVATION

REV	AMENDMENT	DATE

GENERAL NOTES:

-This drawing is copyright of GEC Design
-All work is to be in accordance with the NCC (formerly BCA), relevant SAA Codes, Conditions of Council and other relevant Authorities requirements.
-DO NOT scale drawings and always refer to dimensions.
-Check all dimensions on site before commencing work.
-Always refer all discrepancies and enquiries to the Designer

bdaa ACCREDITED BUILDING DESIGNER

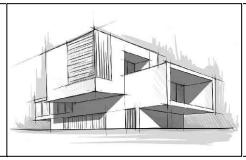

Gec Désign
BUILDING DESIGNERS
CIVIL & STRUCTURAL ENGINEERS
NATHERS & BASIX ASSESSORS
Unit 2A, 148-150 Canterbury Rd
Bankstown NSW 2200
P: 02 9790 1600 E: info@gec.net.au
F: 02 9790 1622 W: www.gec.net.au

CLIENT: EAMAN ARJA & MOHAMAD ELARJA	DRAWN: A.NAKEEB
PROJECT: 2 STOREY DWELLING	SCALE: - NTS
ADDRESS: 11 WENKE CRES YAGOONA	APPROVED: A.WEHBE
	JOB NO: 22009
TITLE: NOTIFICATION PLANS	DATE: 04.02.22
	SHEET: NP