LEGEND

- STOCKPILES
- GEOTEXTILE FABRIC FILLED WITH GRAVEL
- SILT FENCE
- WATER DIVERSION (Earth Mound)
- GRAVEL ACCESS
- STORMWATER PIT

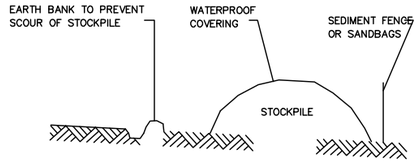

BUILDING MATERIAL STOCKPILES

NTS

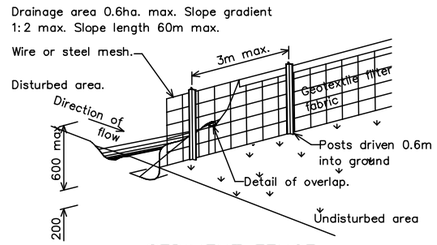

SEDIMENT FENCE

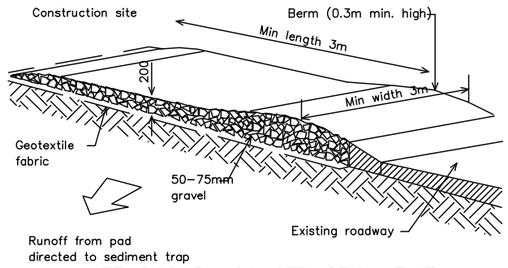

TEMPORARY CONSTRUCTION EXIT

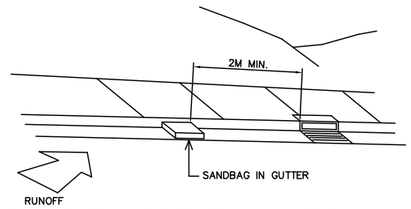

SANDBAG KERB SEDIMENT TRAP

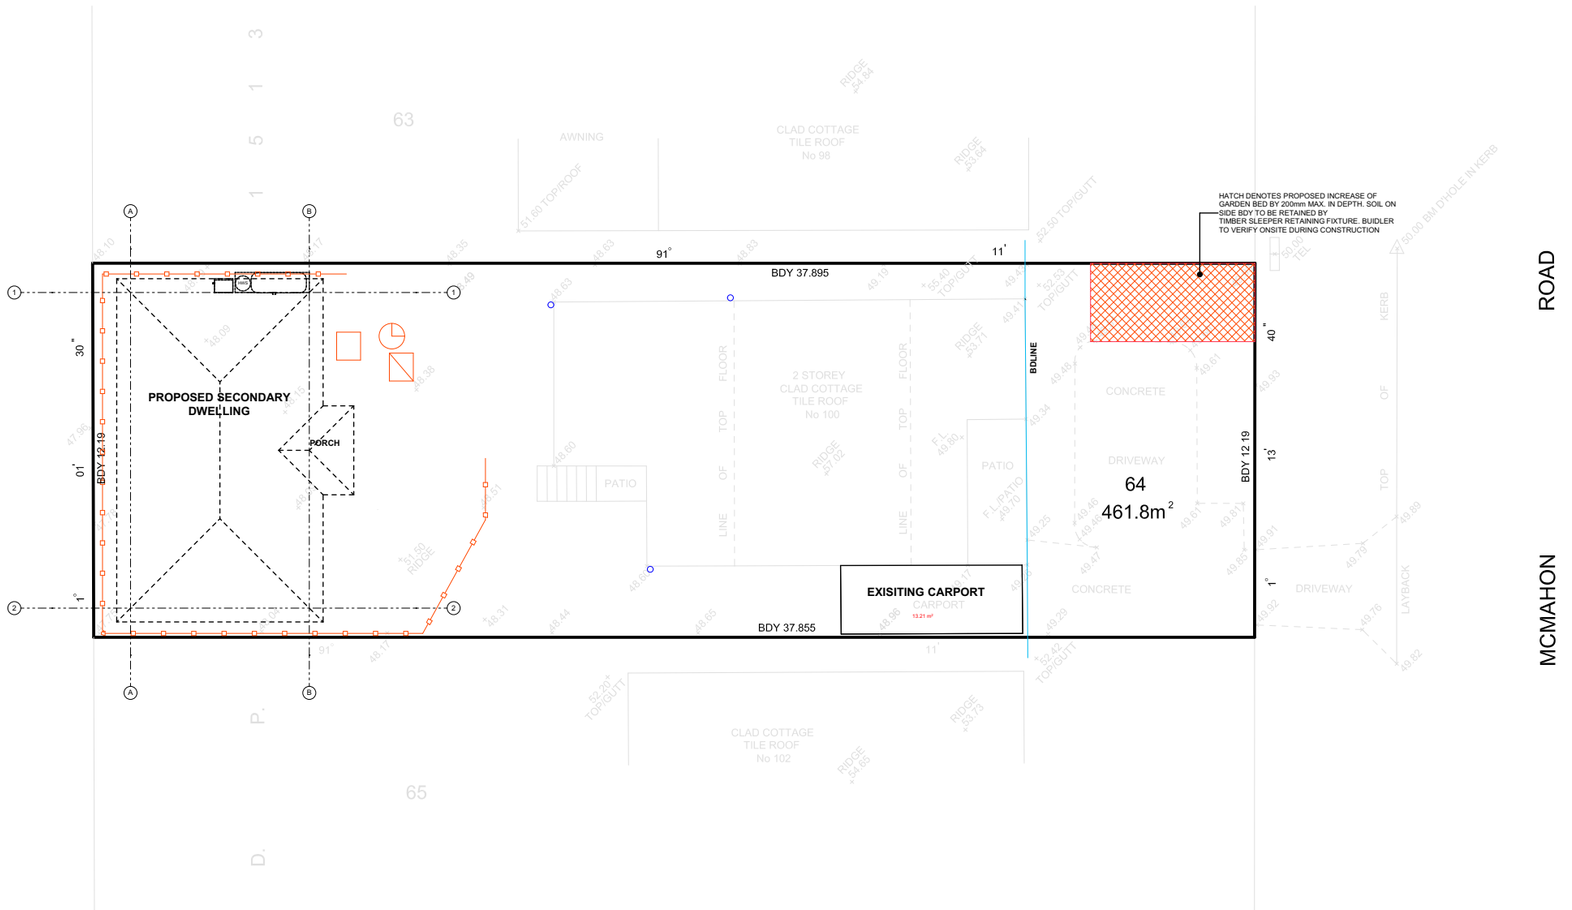

1 SEDIMENT CONTROL PLAN

1:200

ISSUED FOR DA

CLIENT	DRAWING TITLE
THUY LY LOT 6 DP 15136 100 MCMAHON RD, YAGOONA NSW 2199	RESIDENTIAL DEVELOPMENT **SEDIMENT CONTROL PLAN**
PROJECT	
FOR DEVELOPMENT APPLICATION CONSTRUCTION OF A SECONDARY DWELLING	BUILDING DESIGNERS ASSOCIATION OF AUSTRALIA

CLICK IN DESIGN
PO BOX 106 STRATHFIELD NSW 2135
SUNNY YU
0413 215 877
SUNNY@CLICKINDESIGN.COM.AU

BRICKWOOD HOMES

N

REV	DESCRIPTION	DRAWN	DATE
1	FOR DA	SY	16.08.23

SCALE	SHEET SIZE	CHECKED	DATE
1:200	A3	SY	16.08.2023

PROJECT NO	DRAWING NO	REVISION
2272	DA 0401	1