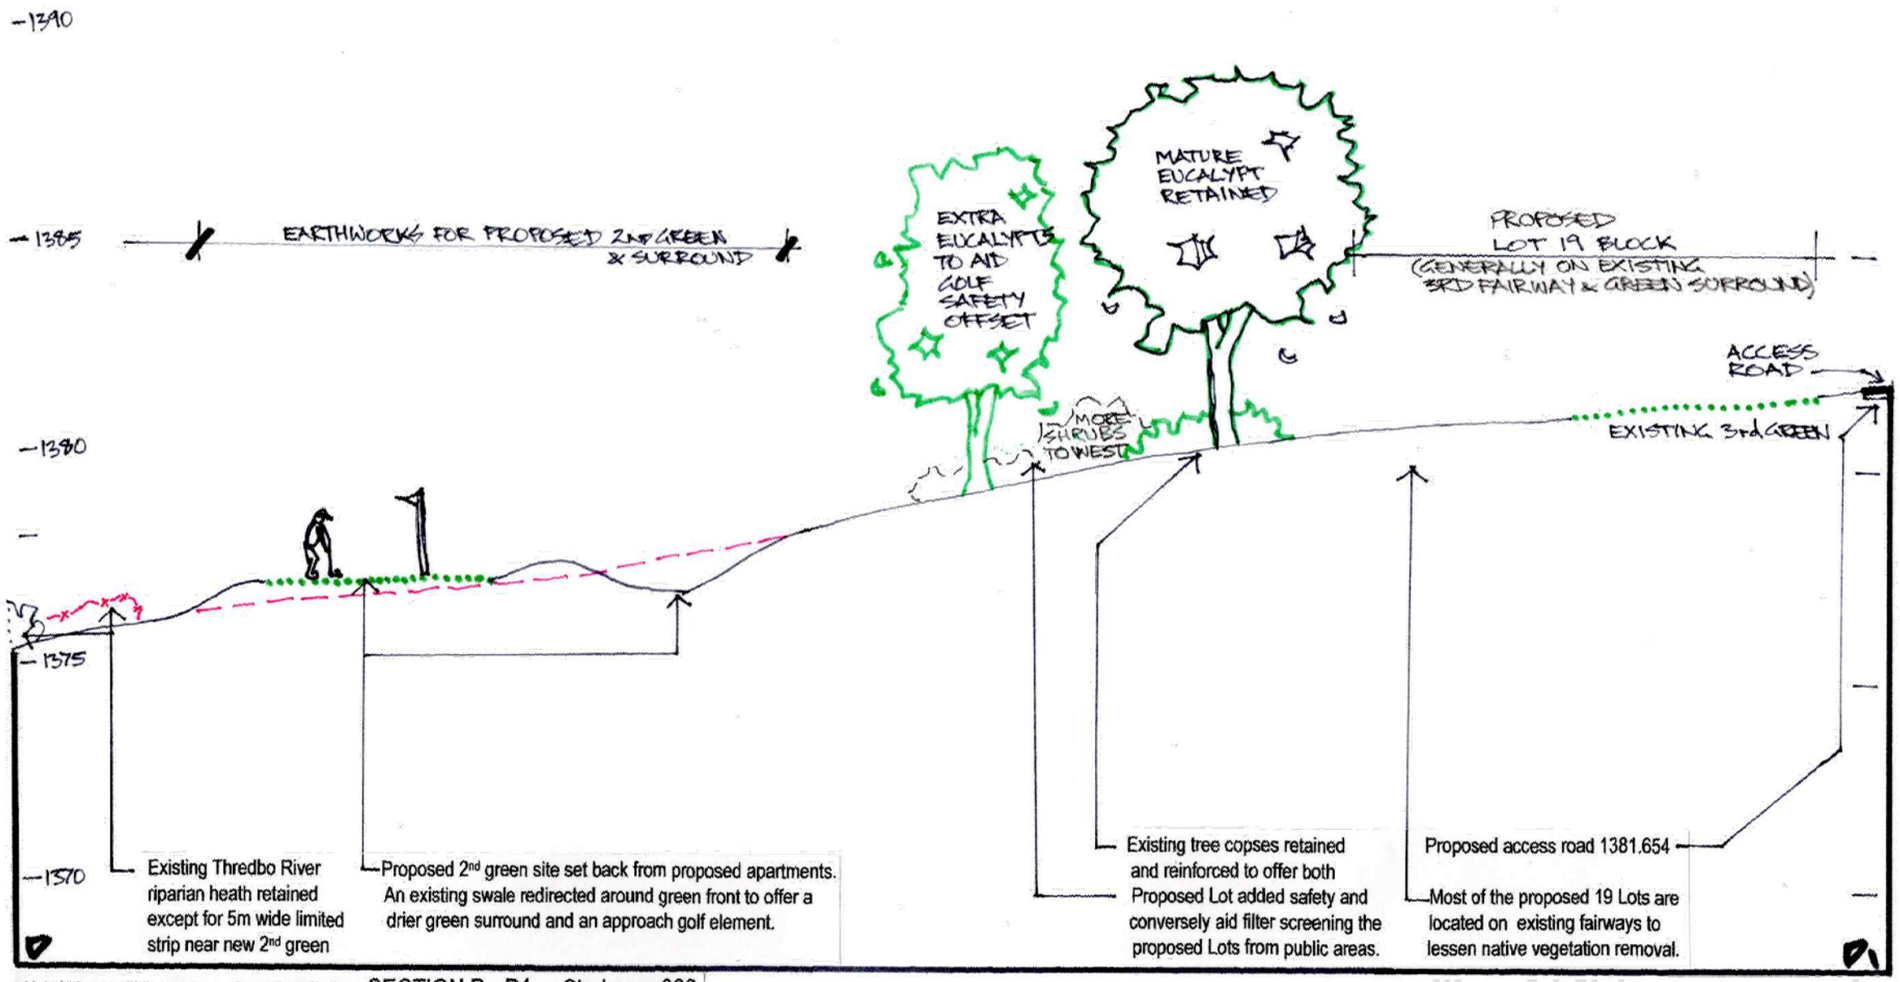

H 1: 250 V 1: 125 VE x2 Datum 1368.0 SECTION D - D1 Chainage 330

DAWSON DESIGN golf + resorts Pty Ltd
GOLF COURSE ARCHITECT
Jamie Dawson BLA AILA-RLA MSAGCA
Member: Society of Australian Golf Course Architects
PH: 0412 639 964
E: jamie@dawsondesign.com.au

THREDBO

CLIENT

REV	ISSUE	DATE	CHECK	DRAWN
A	D.A.	16.06.23	JRD	PCD

SCALE: 1:1000@A3

THREDBO GOLF COURSE UPGRADE

LANDSCAPE CROSS SECTIONS D: ACCESS ROAD SOUTH SHEET 1

JOB NO. 2115

ISSUE. A

603

NOT FOR CONSTRUCTION

COPYRIGHT ©