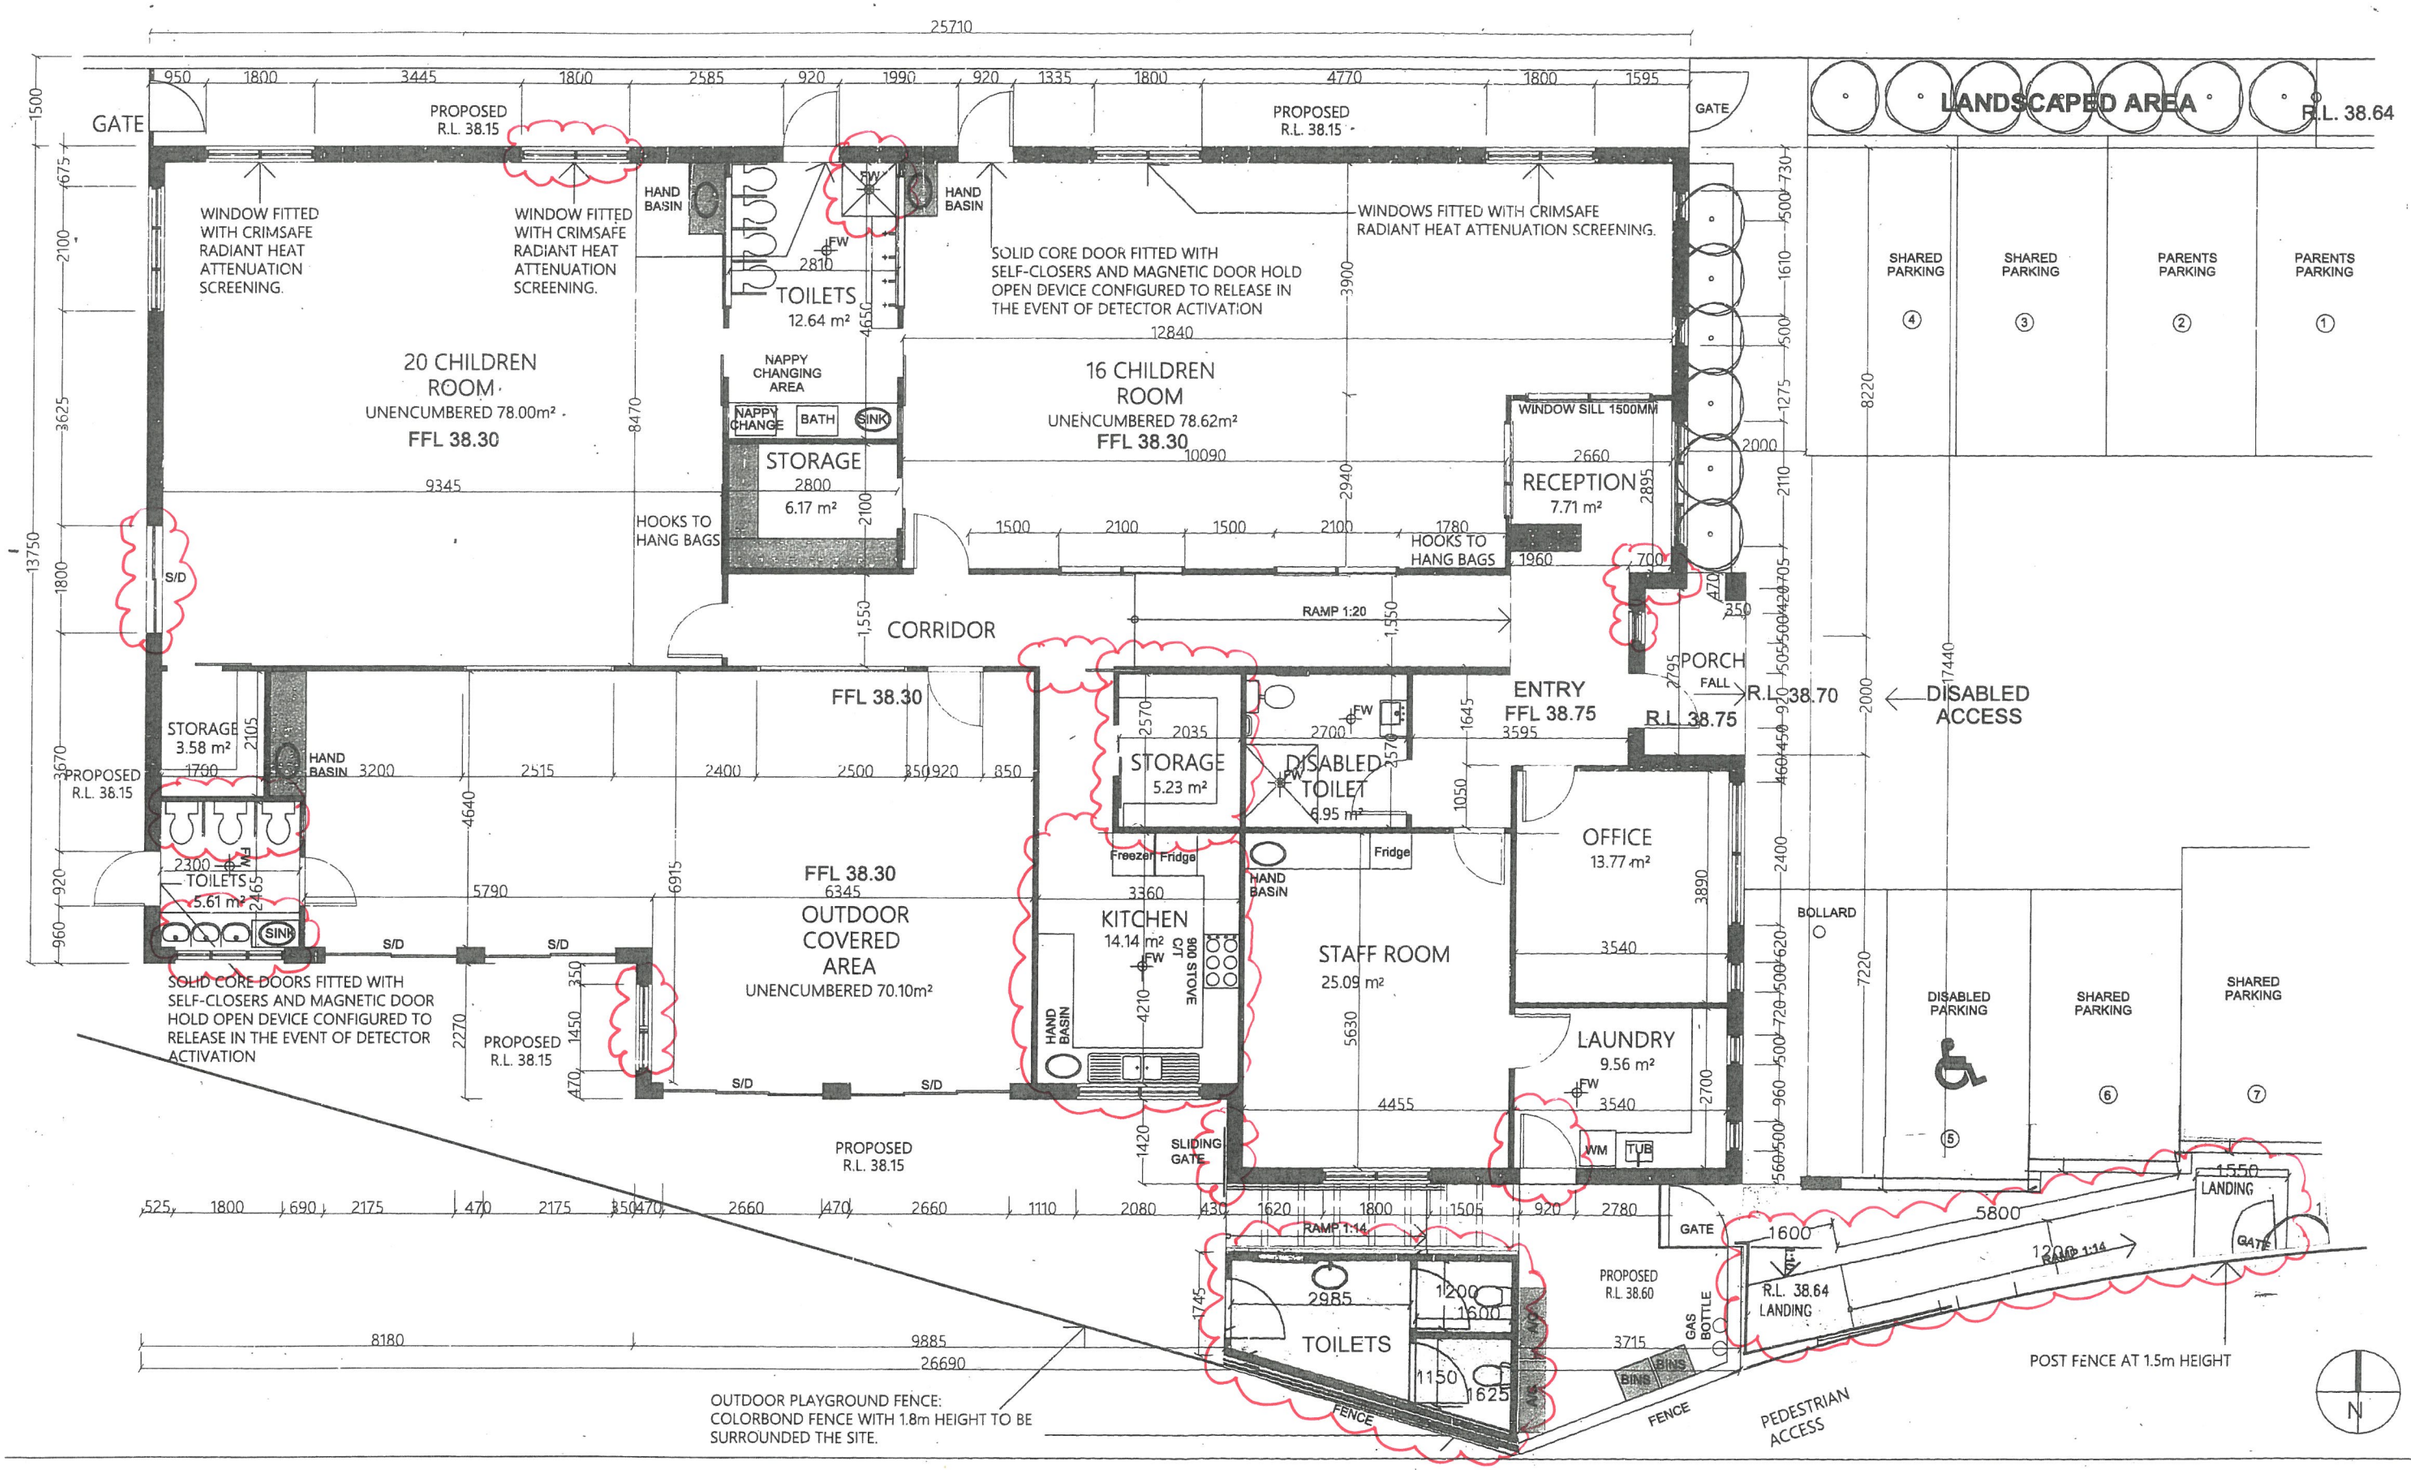

CHESTER HILL CHILDCARE

23 CURTIS ROAD, CHESTER HILL

JOE WAKIM

FLOOR PLAN

Date Issued:	28/07/22
Scale:	1 : 100 @ A3
Job No :	Project Number
Sheet # :	A101