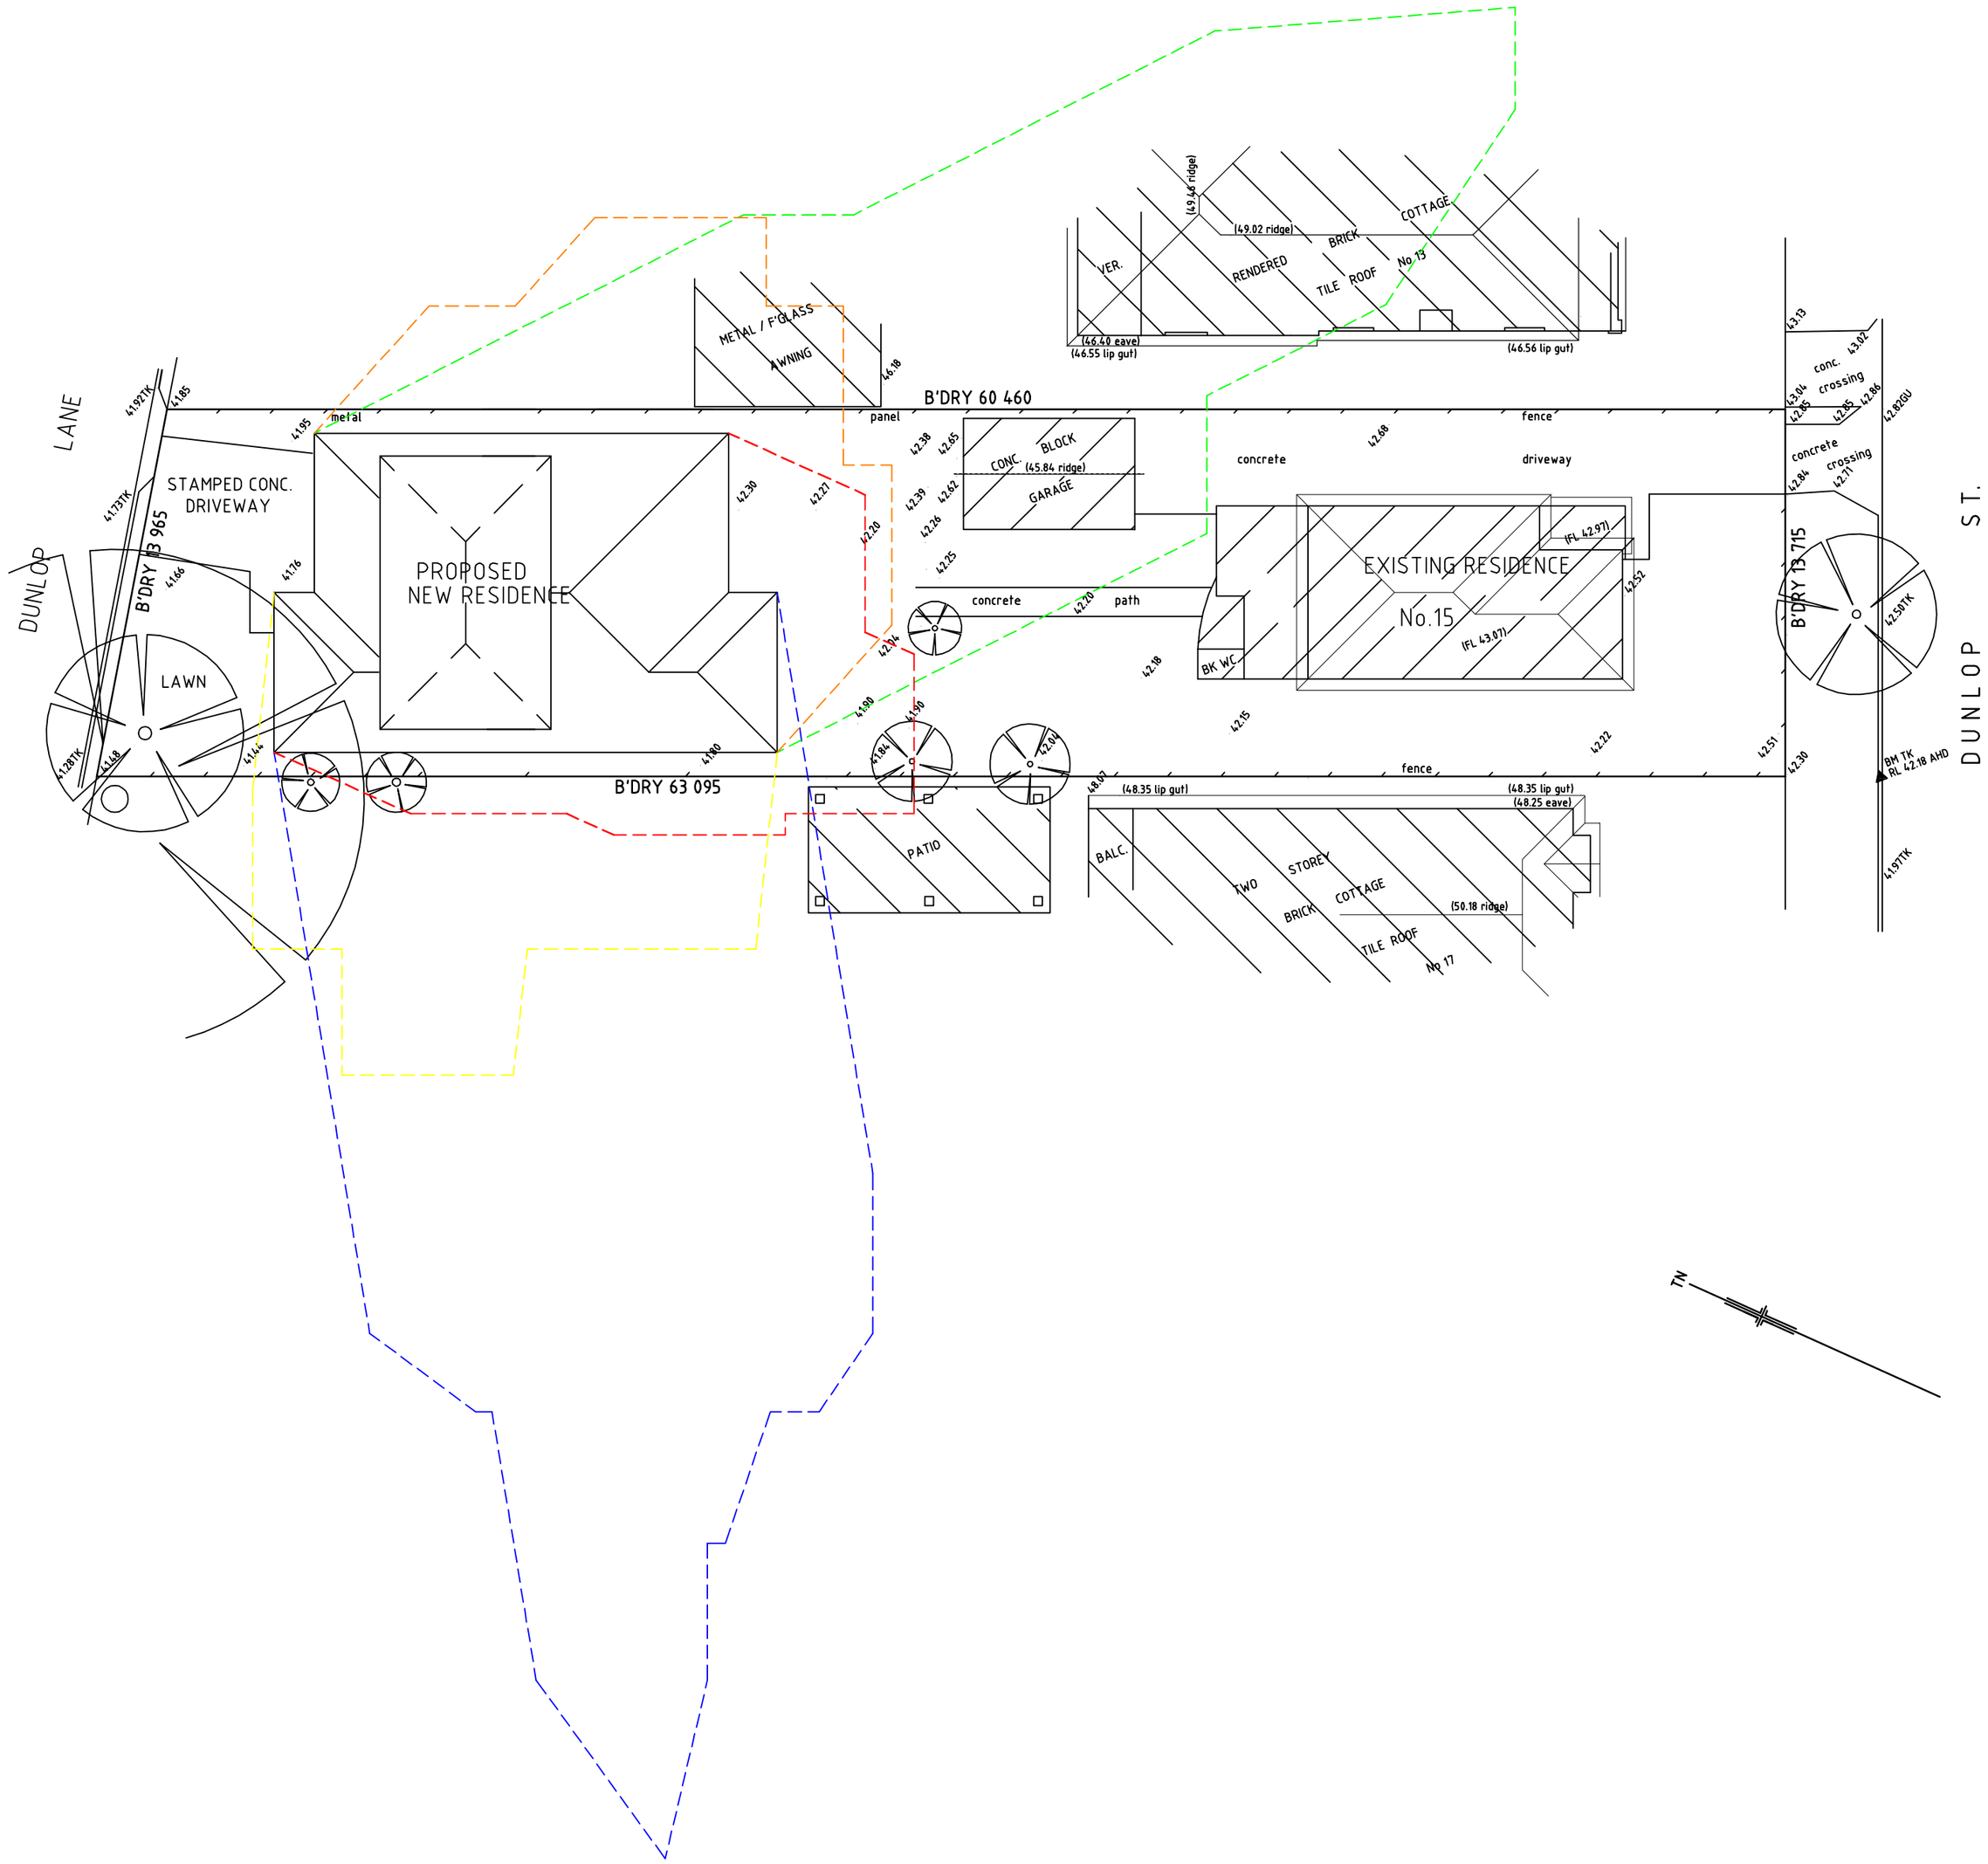

COLOUR CODE

WINTER JUN.21
8AM - BLUE
12 NOON - RED
4PM - GREEN

MARCH/SEPTEMBER 22
8AM - YELLOW
12 NOON - VIOLET
4PM - ORANGE

Job	Amendments		Scale	Client	Drawings	Dwg. No.	Set of	Job No.
PROPOSED DUAL OCCUPANCY AT No.15 DUNLOP ST ROSELANDS.		JAY DESIGN ARCHITECTURAL & PROJECT MANAGEMENT 235 BURWOOD RD BELMORE, 2192 TEL: M: 0419 618 817 EMAIL: jonjay14@optusnet.com.au	1:200 @ A2 Date AUGUST 2023	SANA WAWI	SHADOW DIAGRAM Drawn By JOHN GEORGIOU 0419 618 817	1	1	23-16