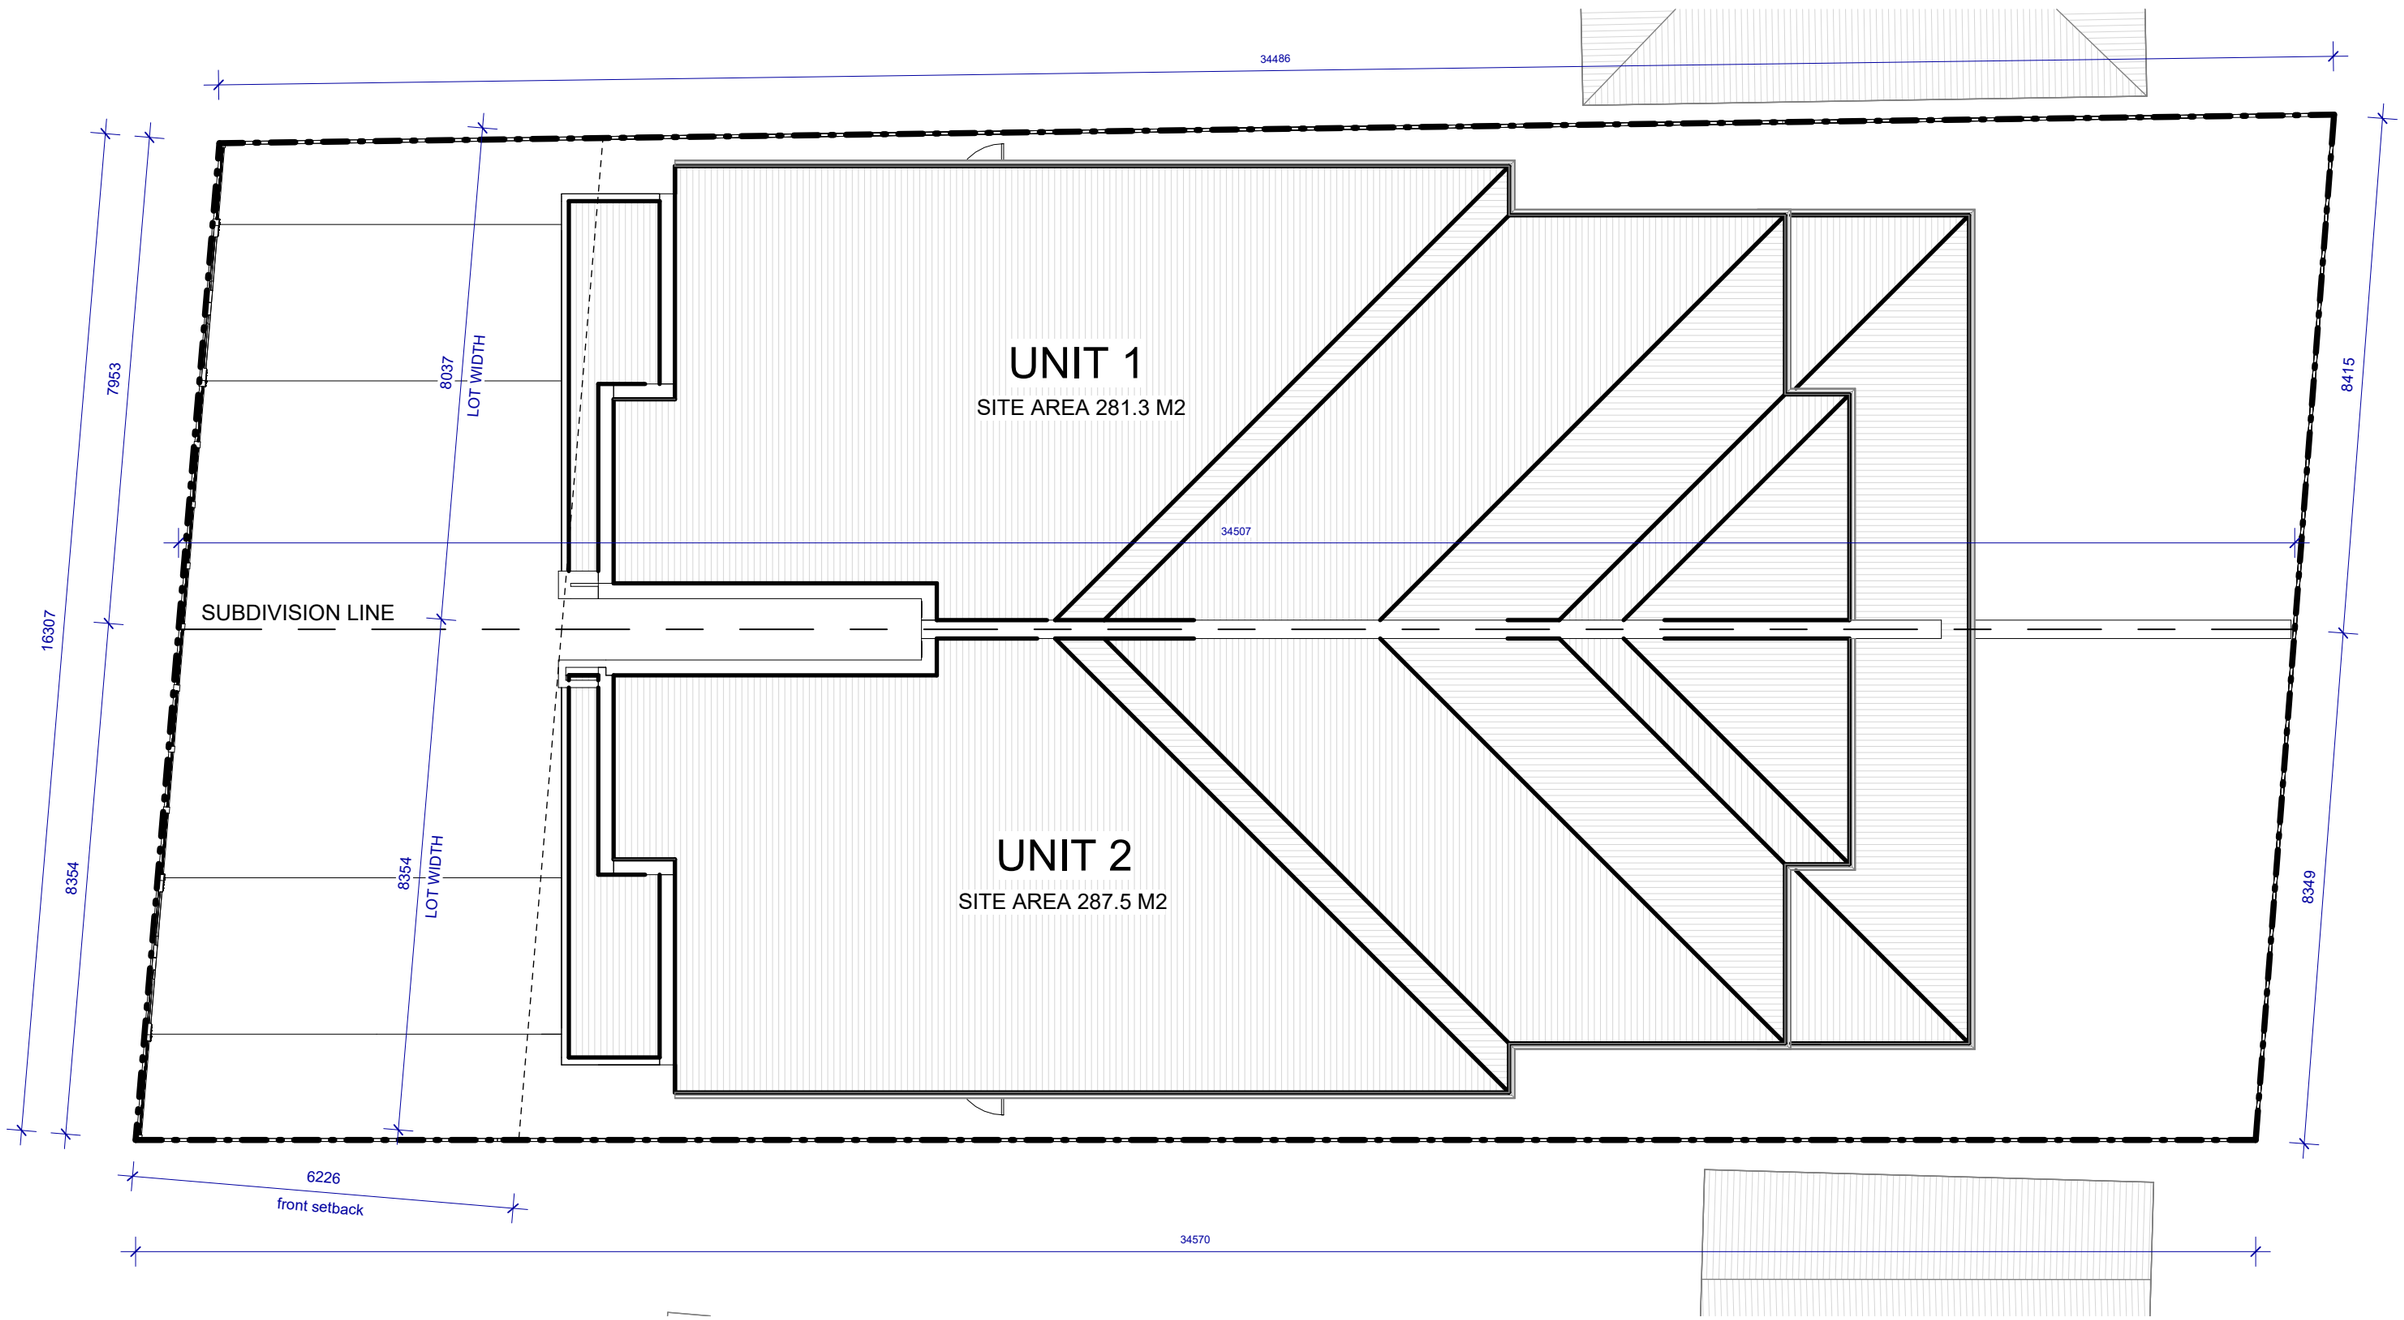

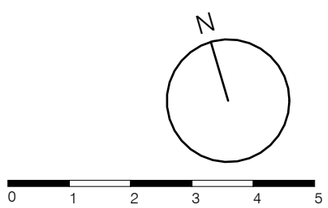

issue	rev	date	description
	A	26/10/2022	

remember

The Contractor shall verify all dimensions & levels on the site.
Written dimensions to take preference over scaled dimensions.
Documents & design remain the copyright of the Architect & cannot be reproduced without written consent.

about

HARRYDESIGNSTUDIO PTY LTD
ABN 68814733204

bdaa ACCREDITED BUILDING DESIGNER

add 2/ 36 boronia st, kensington, nsw 2033
phone +61 490 334 341
email info@harrydesignstudio.com
website www.harrydesignstudio.com
bdda acc. no 6602

drawing

SUB-DIVISION PLAN

project

No. 7 OGMORE COURT
BANKSTOWN

LOT 4 IN DP 29530

drawing no

DA04

scale N/A1:100 @ A3
plotdate 26/10/2022
revision A

job no

202310