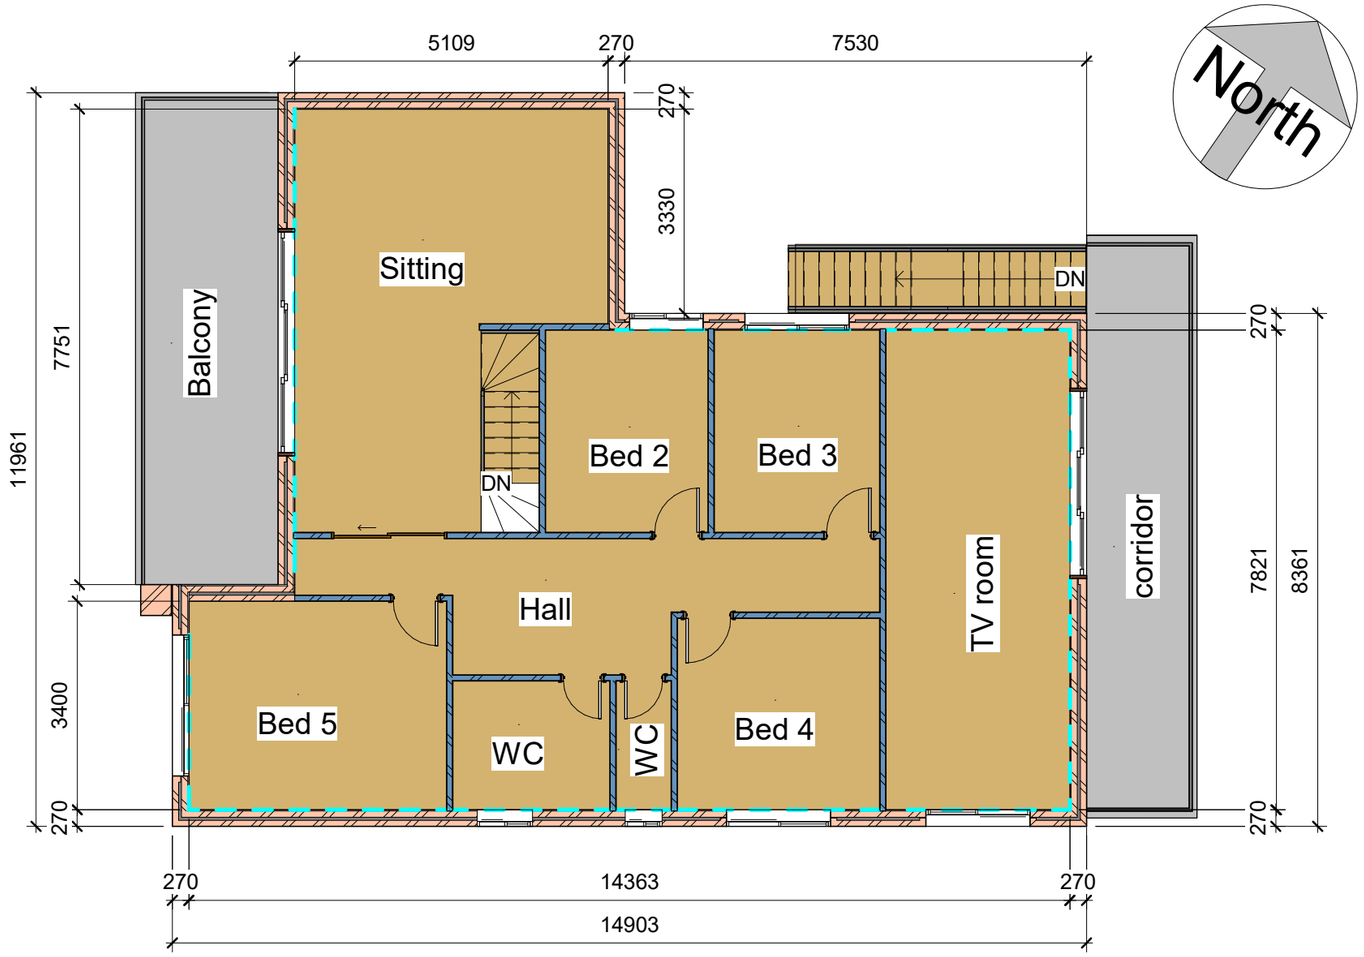

1 **Ex FF**
1 : 100

2D house Design			
Tel: 9587 2090 or 0414 873 282	Email: henrykuang@hotmail.com		
Project name:Extension GF & FF			

No.	Description	Date
	Issue date	09/12/23

Mr Lin	Existing FF plan	
6 Gould Street Campsie NSW 2194	Registered building designer No: 6585	A102
	Date 11-09-2023	
	Drawn by henry kuang	
	Checked by henry kuang	Scale 1:100

12/09/2023 6:16:58 PM