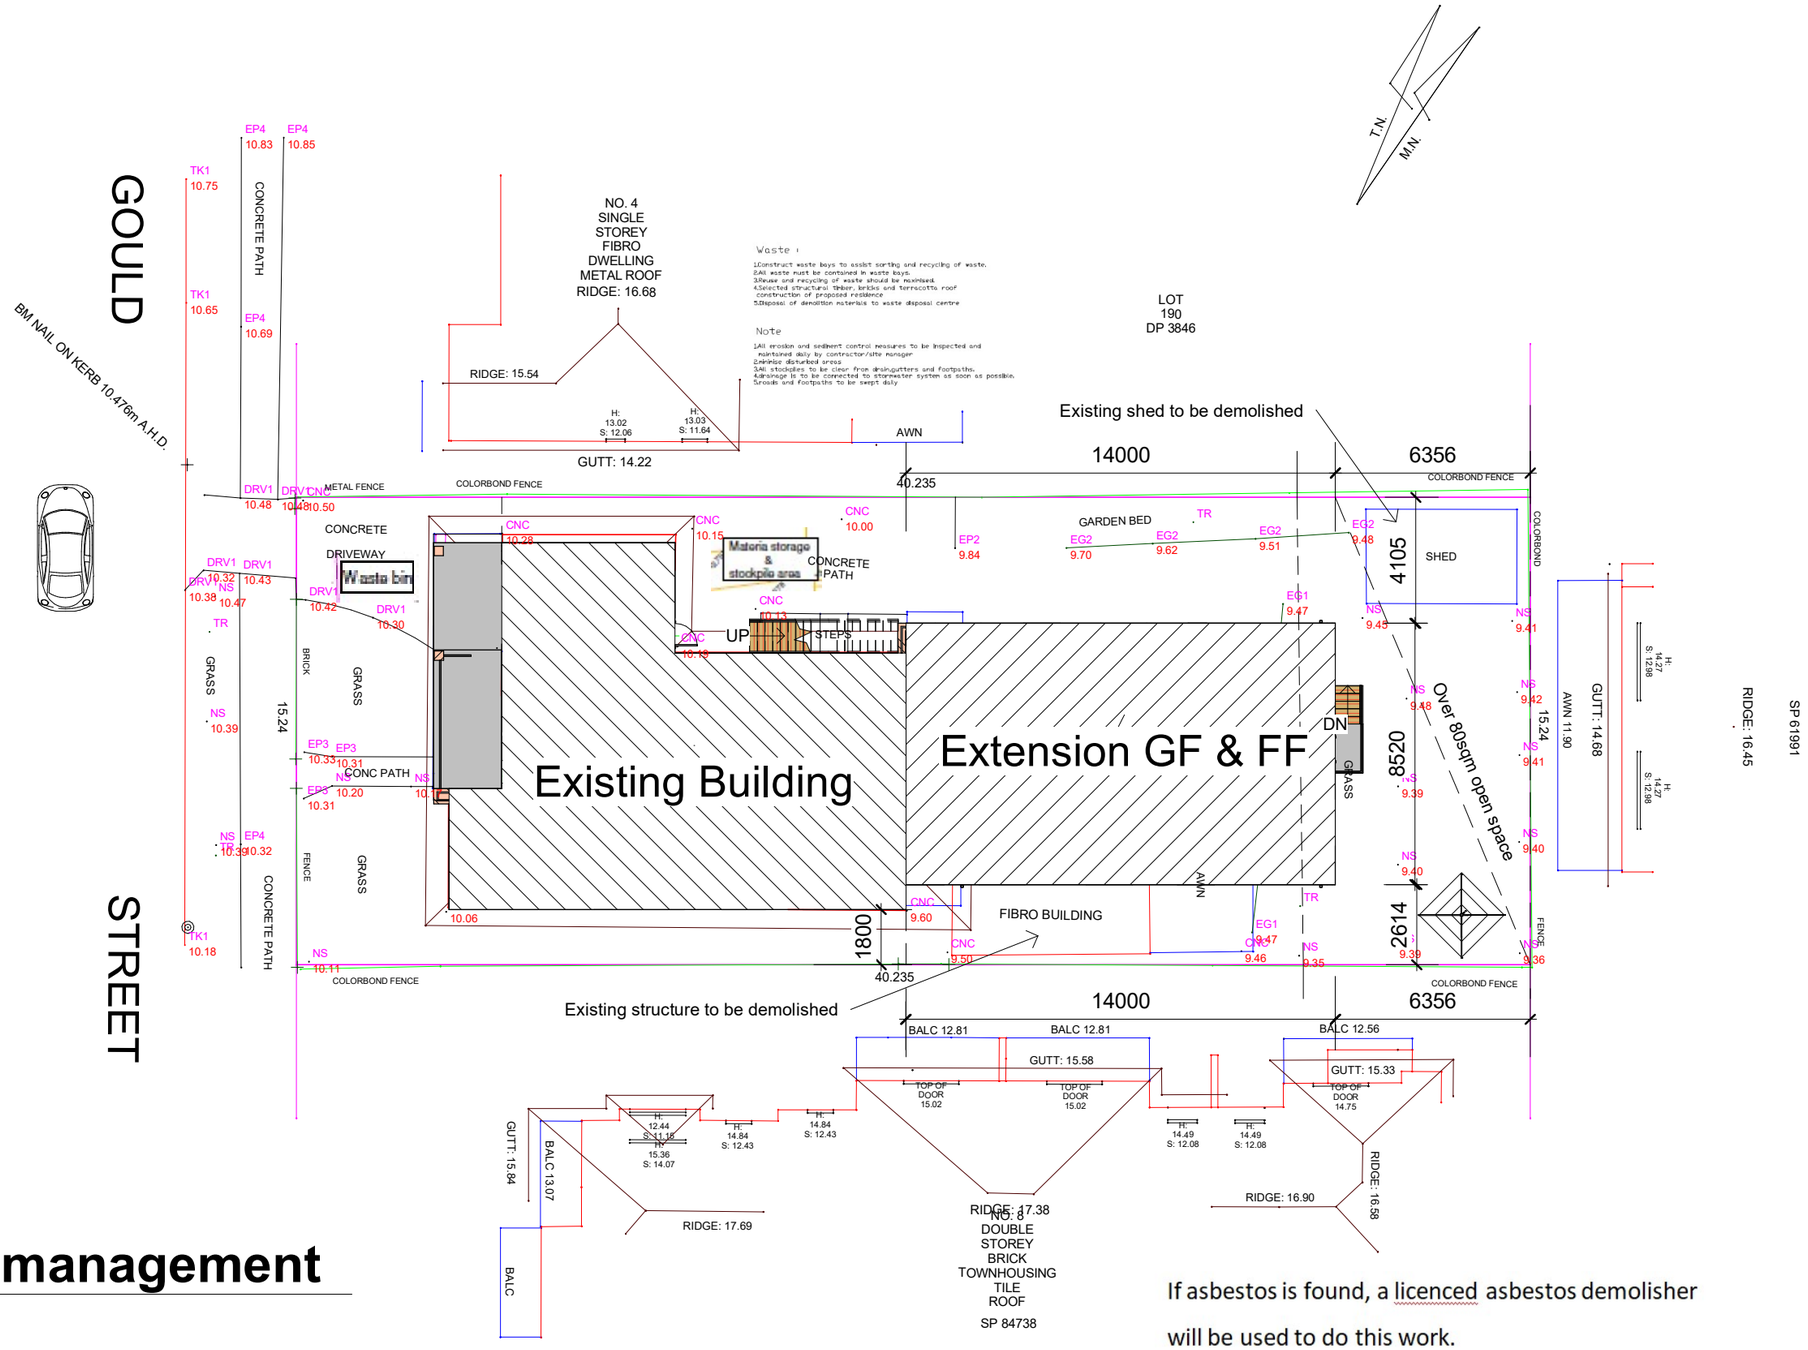

If asbestos is found, a licenced asbestos demolisher will be used to do this work.

1 Waste management

1 : 200

2D house Design Tel: 9587 2090 or 0414 873 282 Email: henrykuang@hotmail.com		Mr Lin 6 Gould Street Campsie NSW 2194	Waste management plan
Project name:Extension GF & FF			Registered building designer No: 6585 Date 19-09-2023 Drawn by henry kuang Checked by henry kuang A110 Scale 1:200

No.	Description	Date
	Issue date	10/14/23

23/10/2023 5:04:59 PM